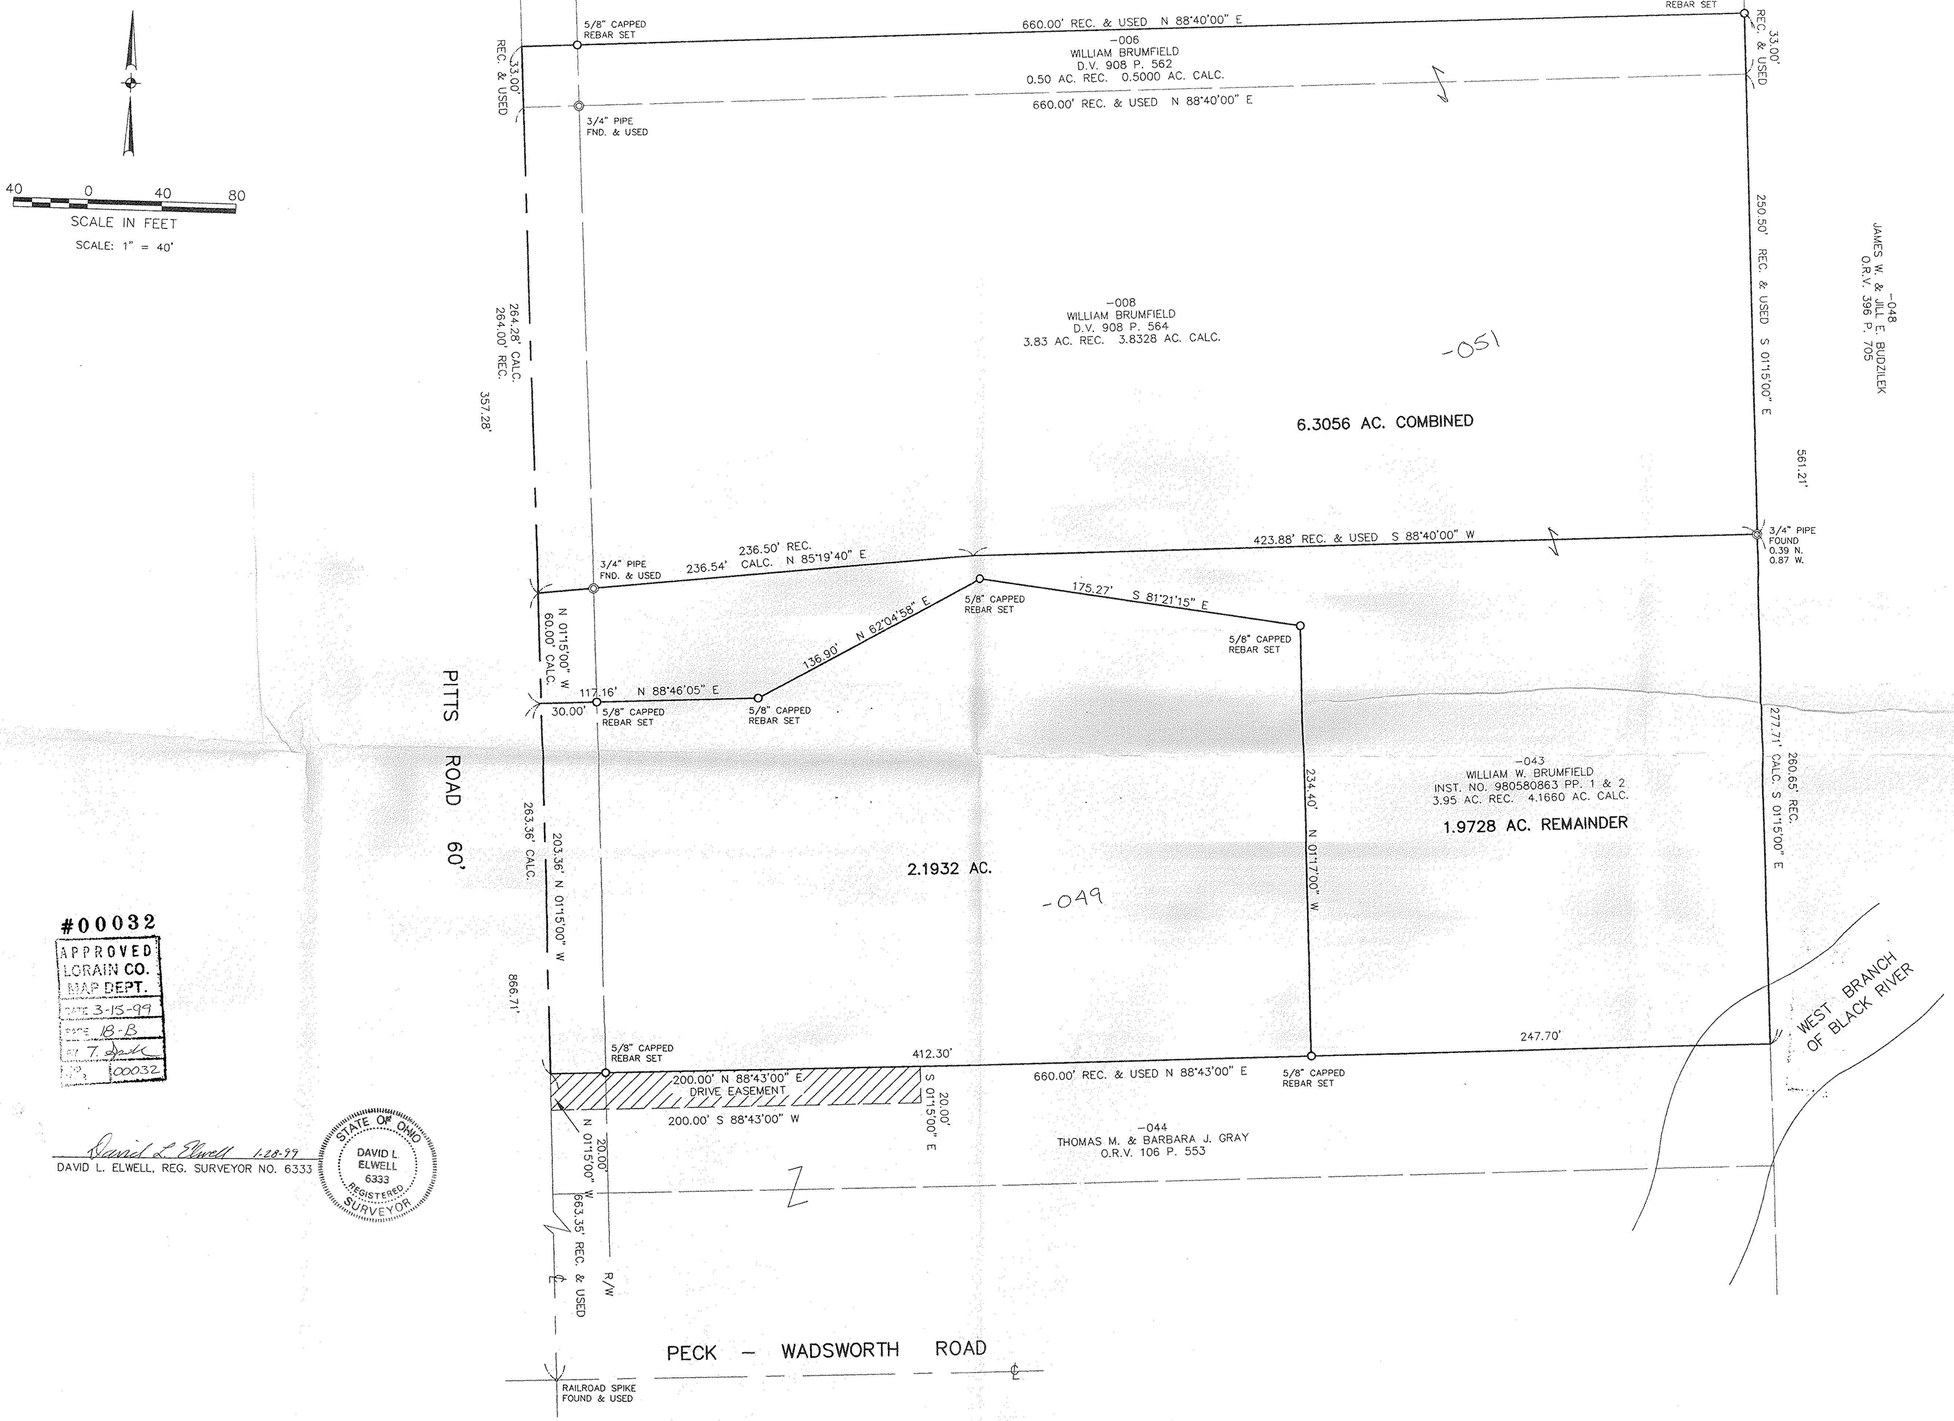

#00032
APPROVED
LORAIN CO.
MAP DEPT.
DATE 3-15-99
BY 18-B
BY T. Dale
NO. 00032

David L. Elwell 1-28-99
DAVID L. ELWELL, REG. SURVEYOR NO. 6333

STATE OF OHIO
DAVID L. ELWELL
6333
REGISTERED SURVEYOR

DATE: 01-18-99
DRAWN BY: AMK
CH'D BY: DLE
F.B. 504
DWG. NAME: R:\98304\0-SURV01

REVISIONS

SURVEY MAP

OF
PART OF ORIGINAL
WELLINGTON TOWNSHIP LOT NO. 31
TOWNSHIP OF WELLINGTON COUNTY OF LORAIN
STATE OF OHIO

KS ASSOCIATES, INC.
ENGINEERS/SURVEYORS
424 Middle Avenue
P.O. Box 89
Elyria, Ohio 44036
PHONE: (440) 322-6317 * FAX: (440) 284-0623
ENGINEERS/SURVEYORS KS ASSOCIATES INCORPORATED

SHEET 1 OF 1
JOB NO. 98304