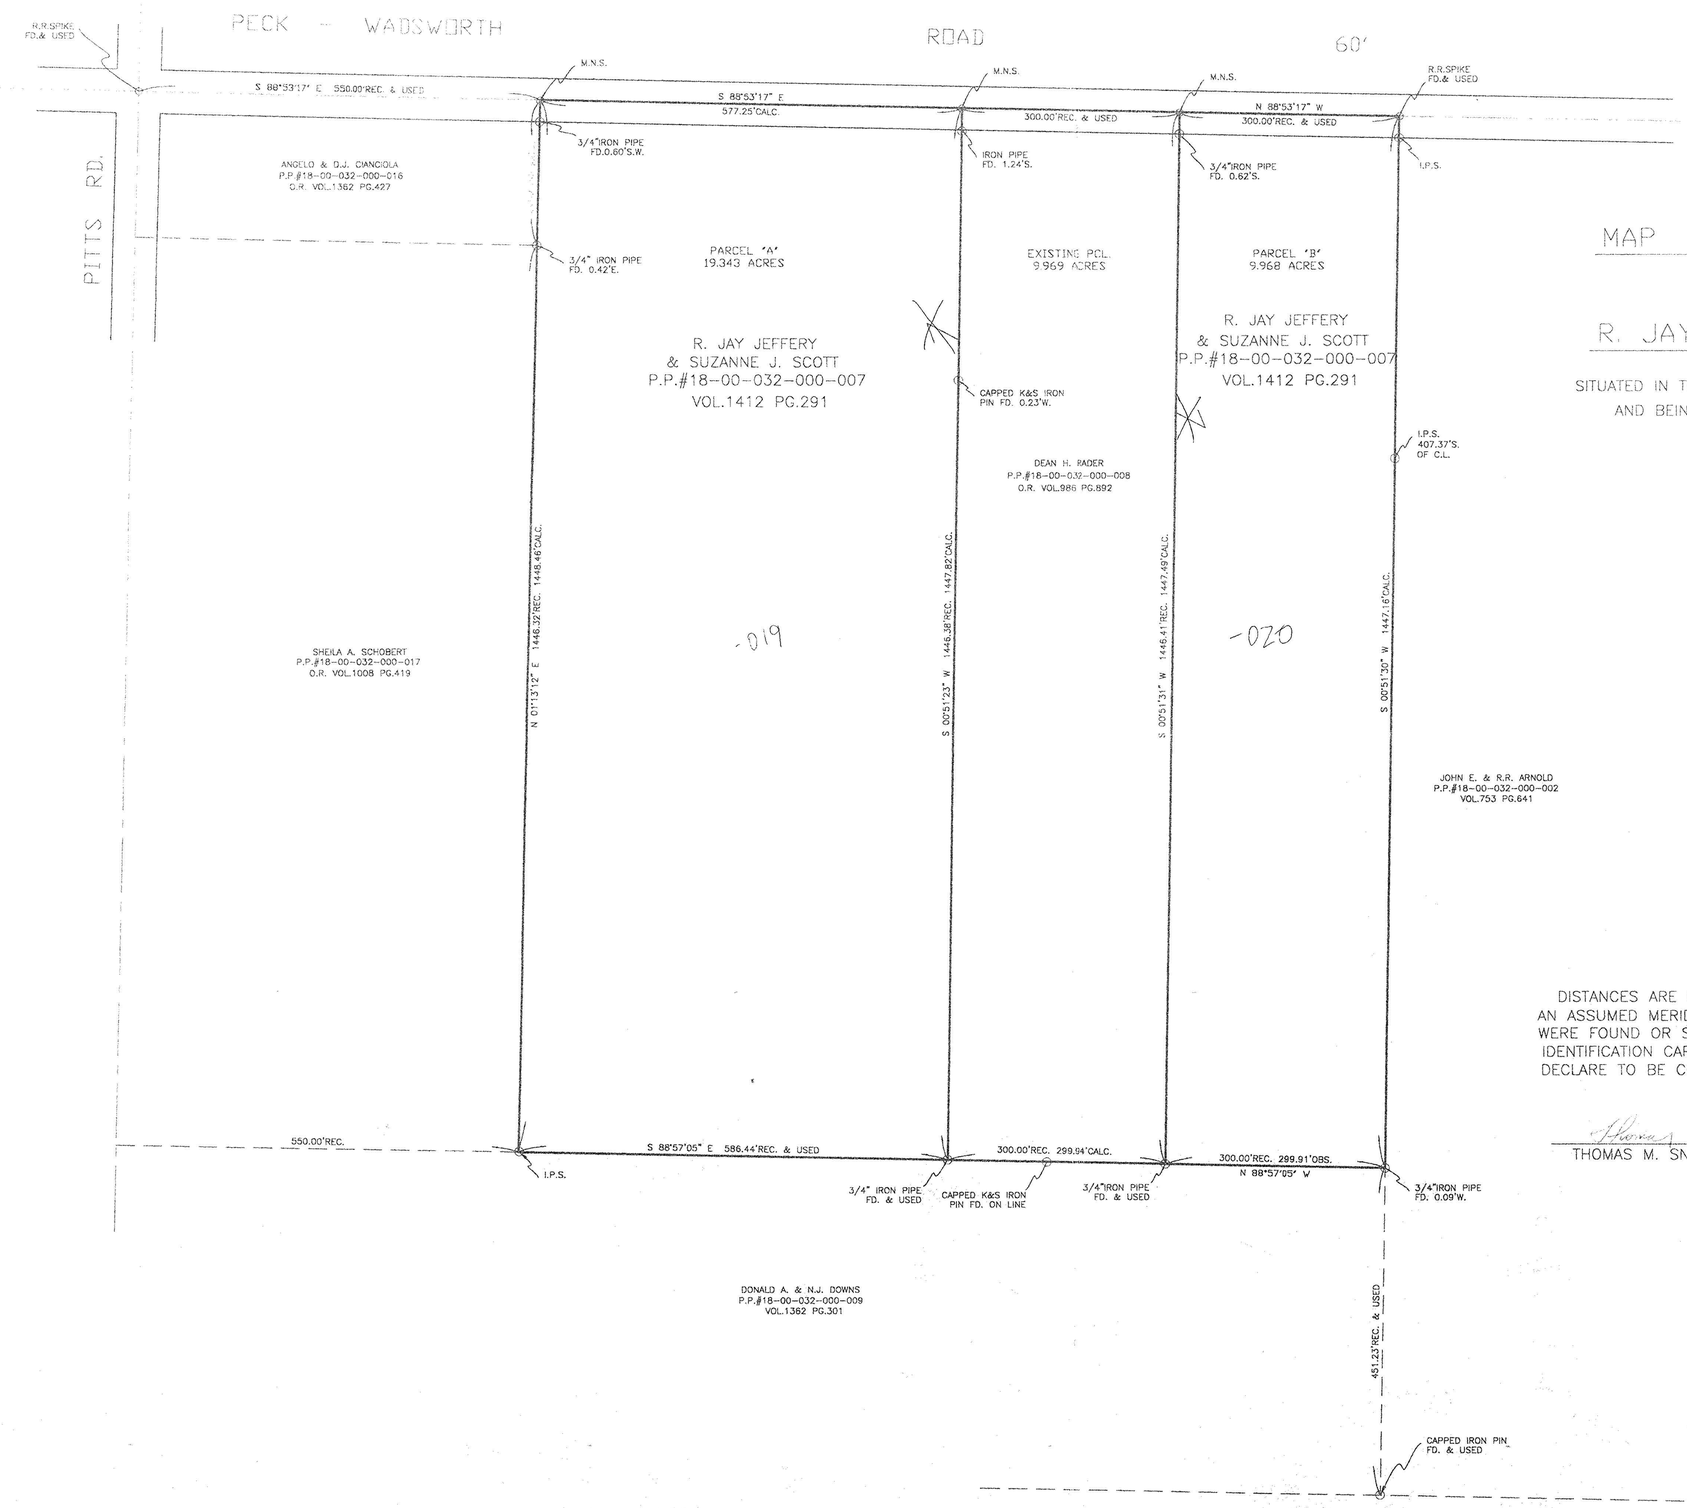

MAP OF SURVEY AND LOT SPLIT

PREPARED FOR

R. JAY JEFFERY AND SUZANNE J. SCOTT

SITUATED IN THE TOWNSHIP OF WELLINGTON, COUNTY OF LORAIN, STATE OF OHIO AND BEING KNOWN AS PART OF ORIGINAL WELLINGTON TOWNSHIP LOT 32

0' 100' 200' 300'

SCALE: 1" = 100'

N.O.872
APPROVED
LORAIN CO.
MAP DEPT.
DATE 2-1-02
PAGE 18-B
BY JHATFIELD
02-00979

SURVEYOR'S STATEMENT

DISTANCES ARE EXPRESSED IN FEET AND DECIMAL PARTS THEREOF. BEARINGS ARE TO AN ASSUMED MERIDIAN AND ARE USED TO INDICATE ANGLES ONLY. PERMANENT MONUMENTS WERE FOUND OR SET AS INDICATED HEREON. —⊖— I.P.S. INDICATES A 5/8" IRON PIN WITH IDENTIFICATION CAP SET. —⊖— M.N.S. INDICATES A MAGNETIC NAIL SET. ALL OF WHICH I DECLARE TO BE CORRECT TO THE BEST OF MY ABILITY AND BELIEF.

Thomas M. Snezek

THOMAS M. SNEZEK. R.L.S. #7051

12-27-01
DATE

STATE OF OHIO
THOMAS M. SNEZEK
7051
SURVEYOR

PROJECT #0129 12/27/01