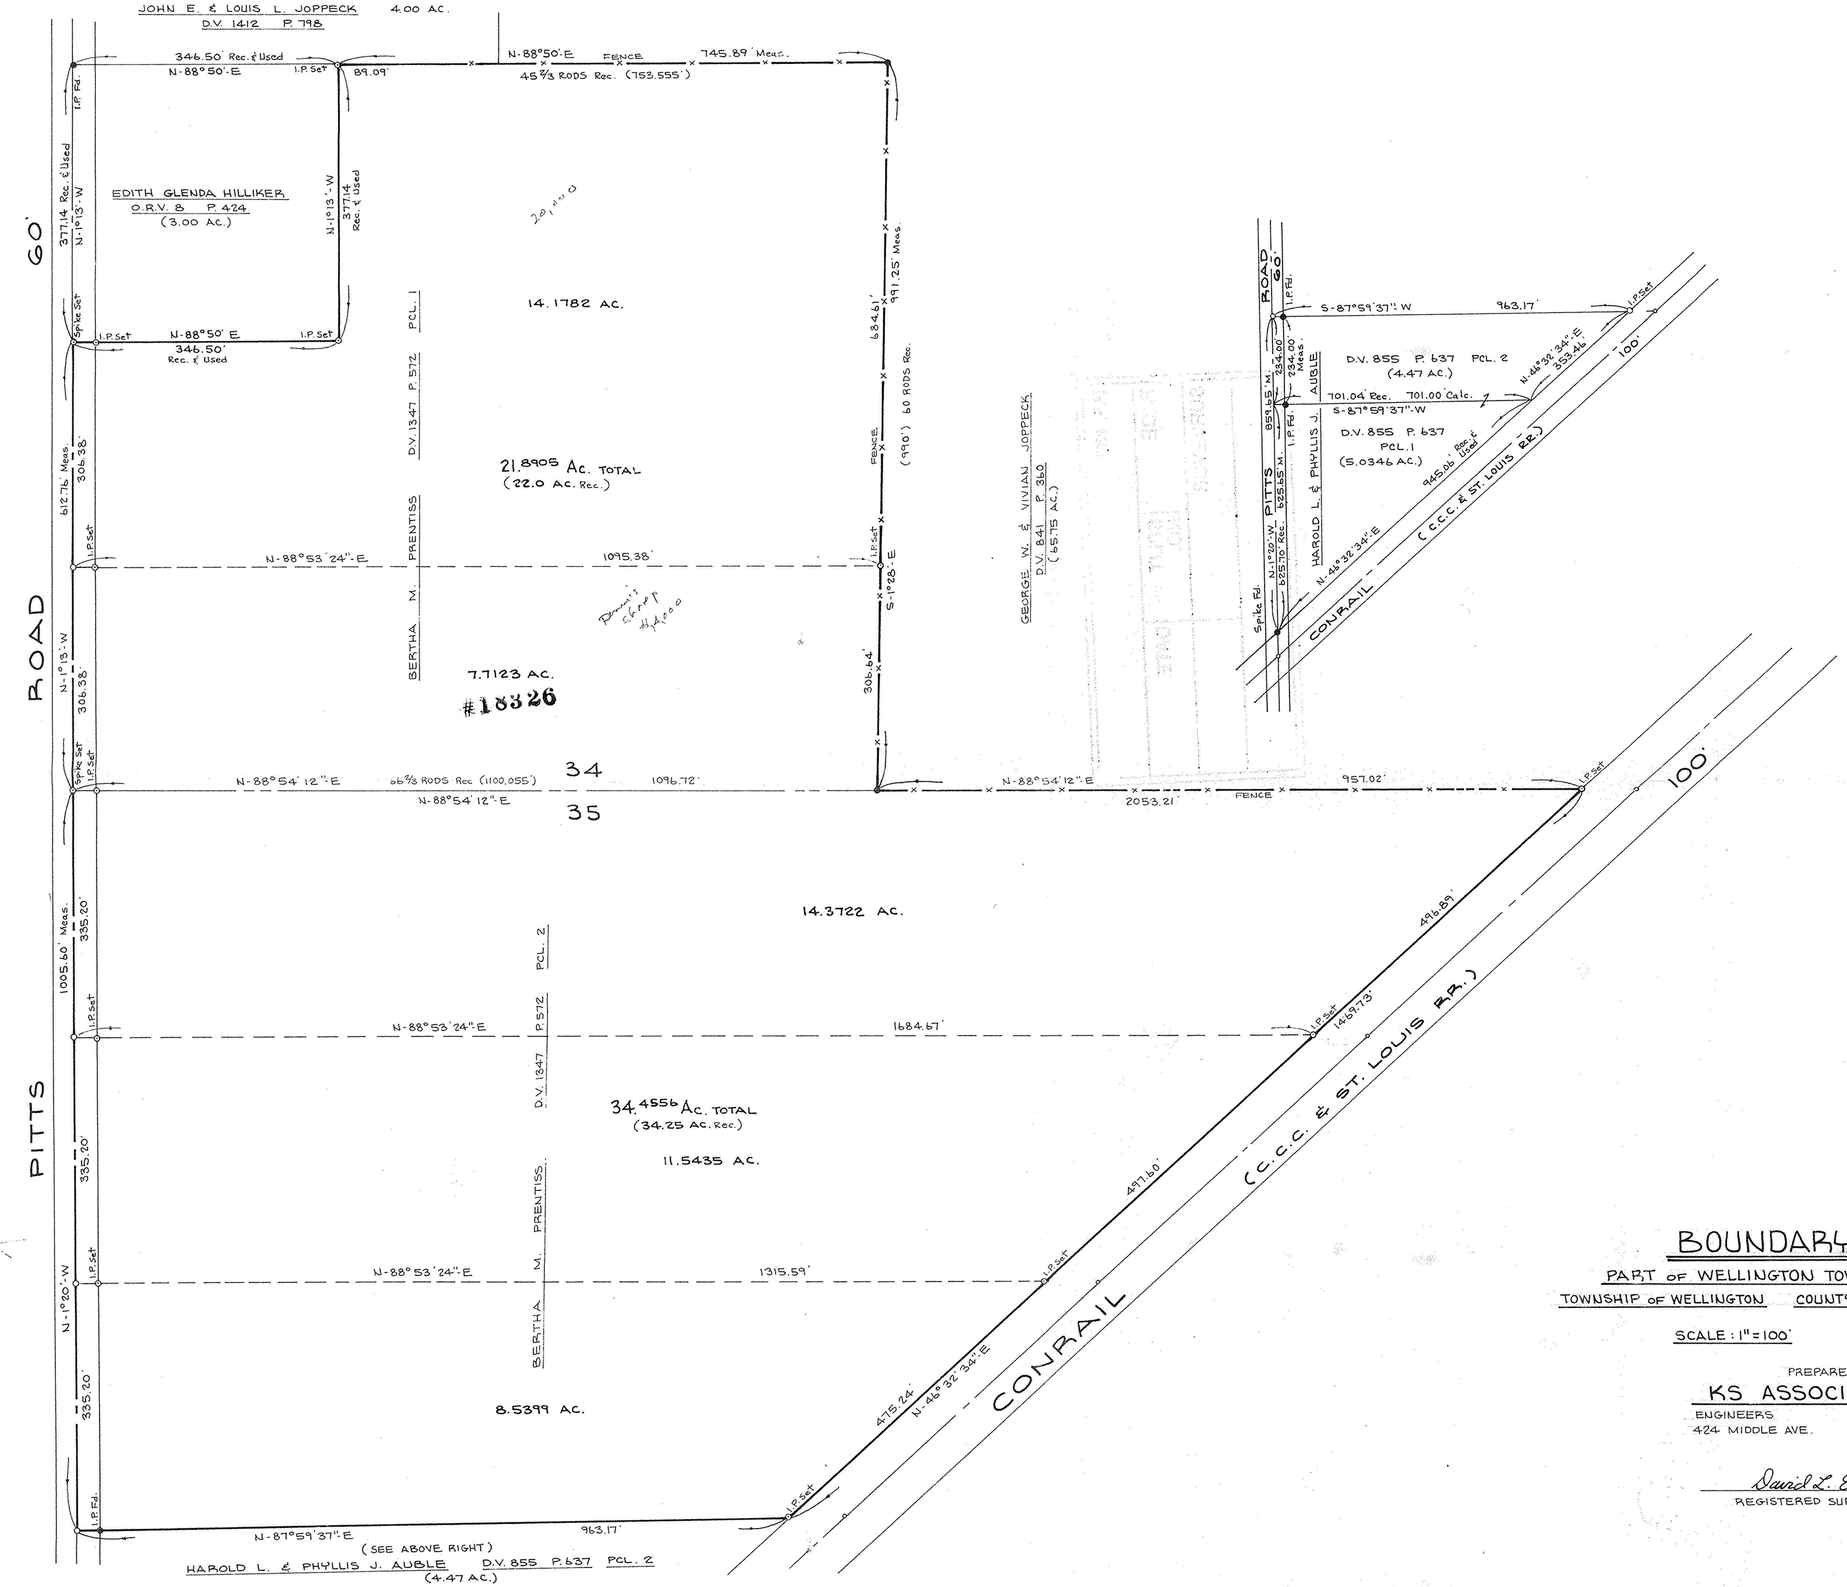

BOUNDARY SURVEY

2-23-89 #18326

PART OF WELLINGTON TOWNSHIP ORIG. LOTS 34 & 35

TOWNSHIP OF WELLINGTON COUNTY OF LORAIN STATE OF OHIO

18-00-034-000

SCALE: 1" = 100' DEC. 1, 1988

#18317

PREPARED BY

KS ASSOCIATES INC.

ENGINEERS SURVEYORS
424 MIDDLE AVE. ELYRIA, OHIO

David L. Elwell
REGISTERED SURVEYOR NO. 6333

STATE OF OHIO
DAVID L. ELWELL
6333
REGISTERED SURVEYOR

APPROVED
LORAIN CO.
MAP DEPT.
DATE 2-13-89
PAGE 18-F
BY
VOID AFTER #18317

88-479