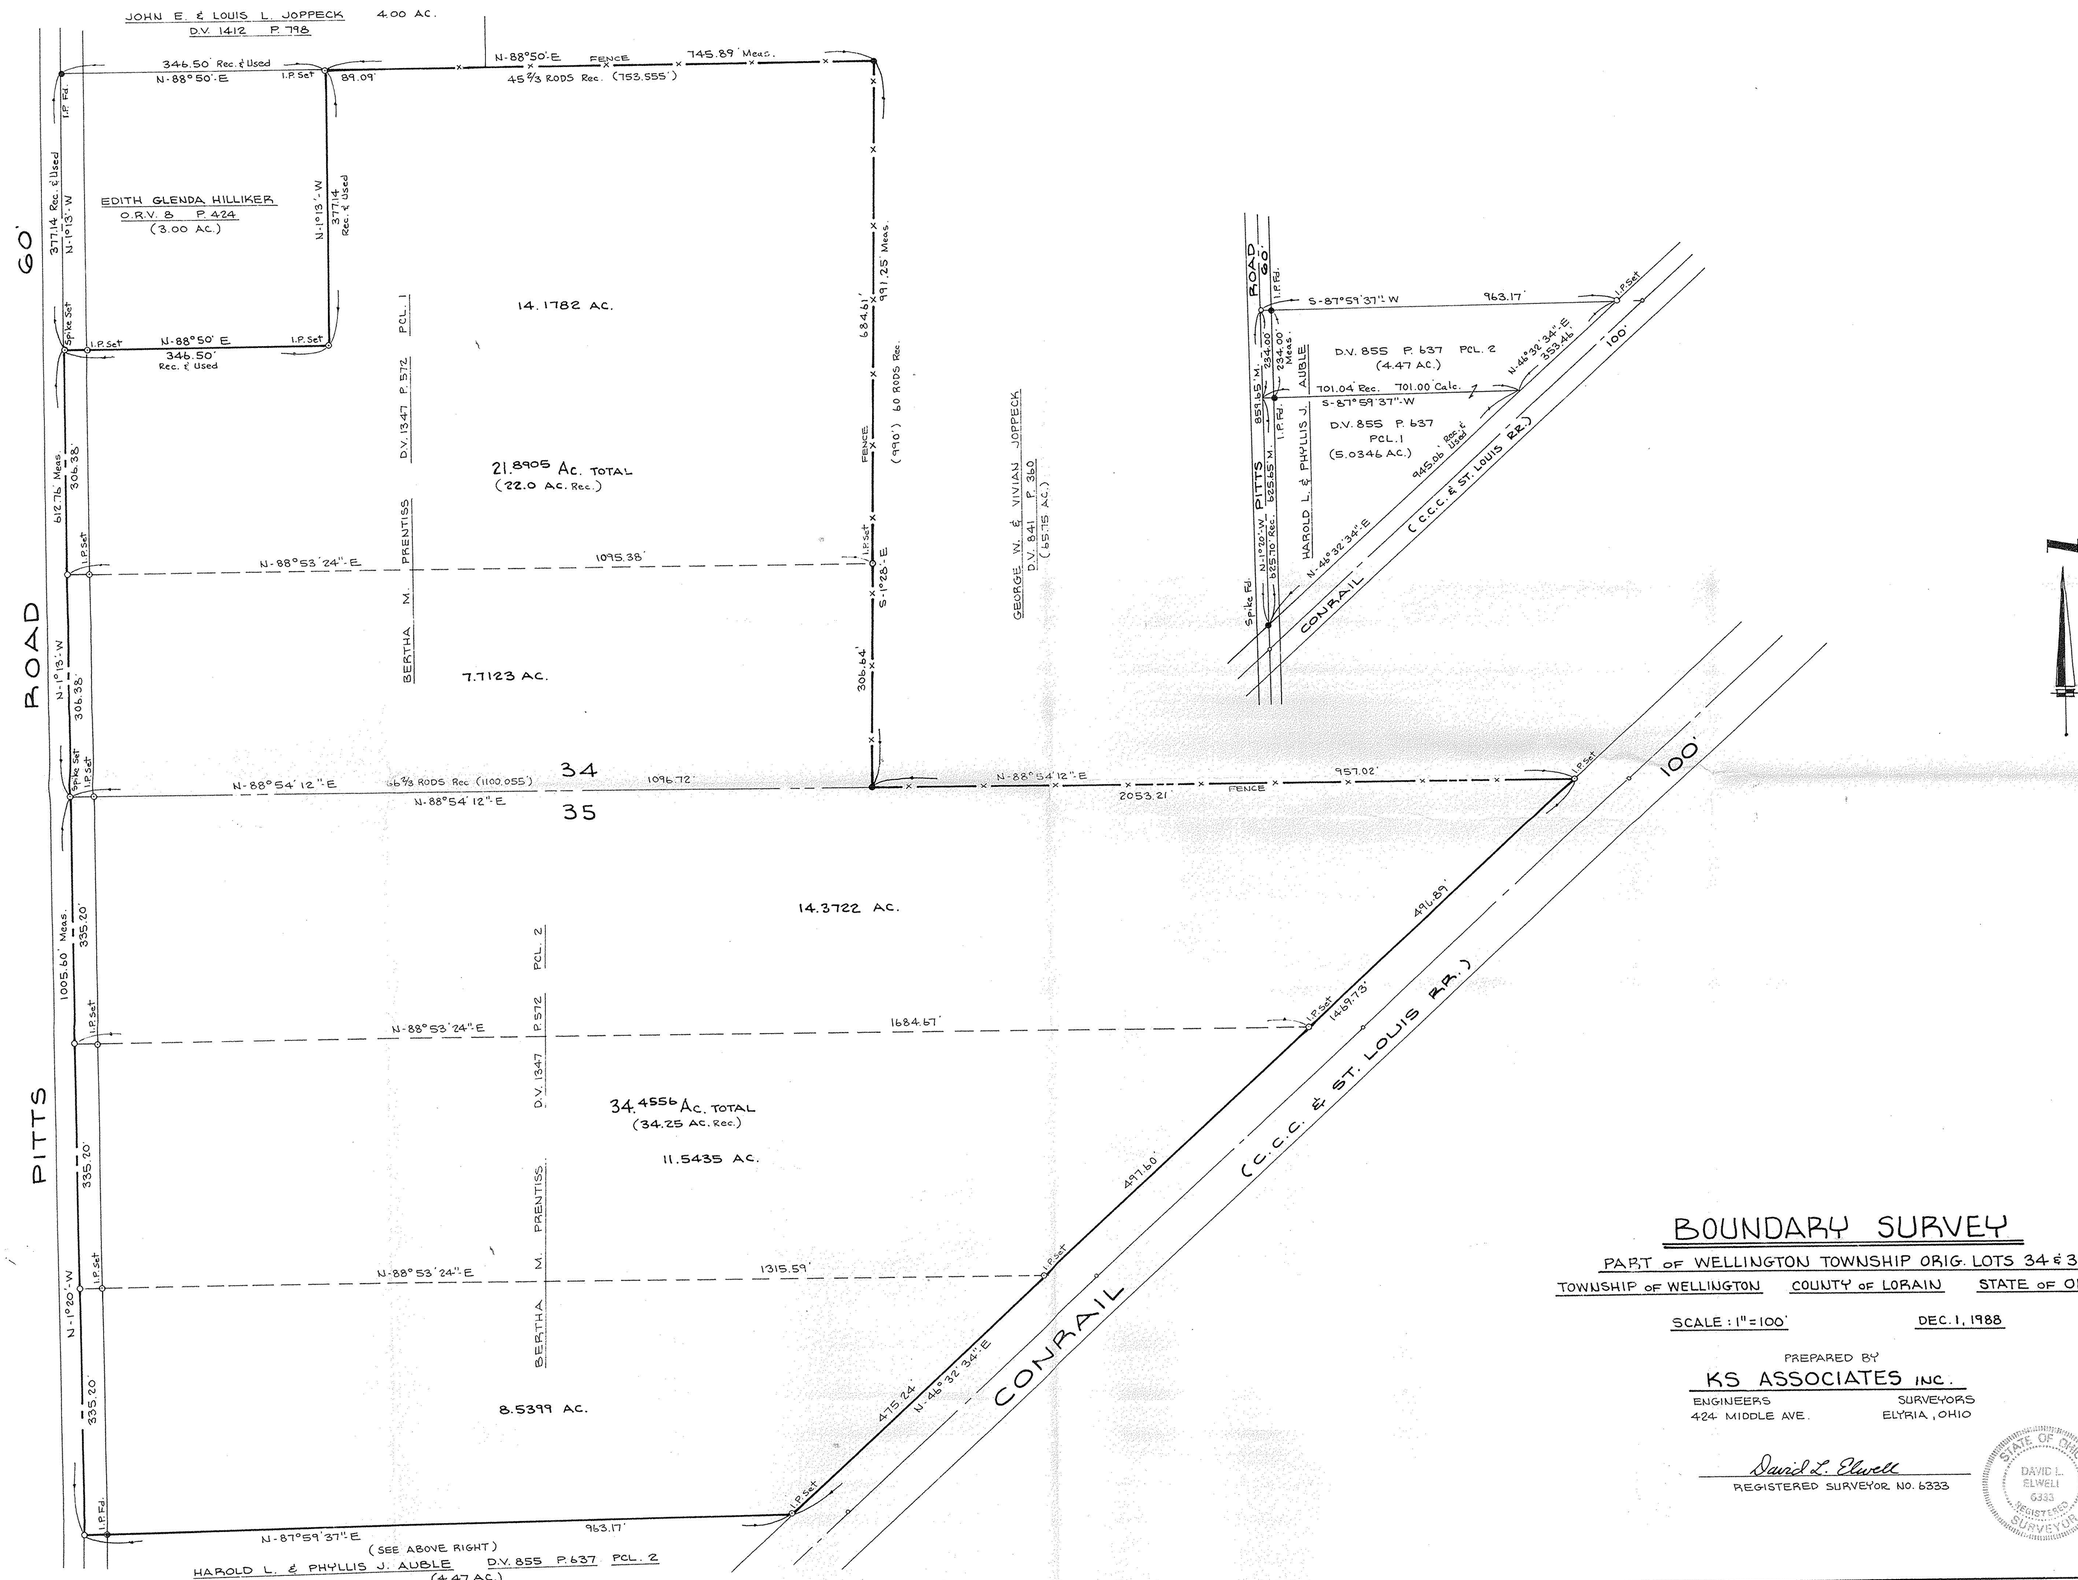

BOUNDARY SURVEY

PART OF WELLINGTON TOWNSHIP ORIG. LOTS 34 & 35

TOWNSHIP OF WELLINGTON COUNTY OF LORAIN STATE OF OHIO

SCALE: 1" = 100' DEC. 1, 1988

PREPARED BY

KS ASSOCIATES INC.

ENGINEERS SURVEYORS
424 MIDDLE AVE. ELYRIA, OHIO

David L. Elwell
REGISTERED SURVEYOR NO. 6333

STATE OF OHIO DAVID L. ELWELL 6333 REGISTERED SURVEYOR

#18524

APPROVED
LORAIN CO.
MAP DEPT.
DATE 7-12-89
PAGE 18-F
BY T.M. Main
VOID AFTER 18524

88-479