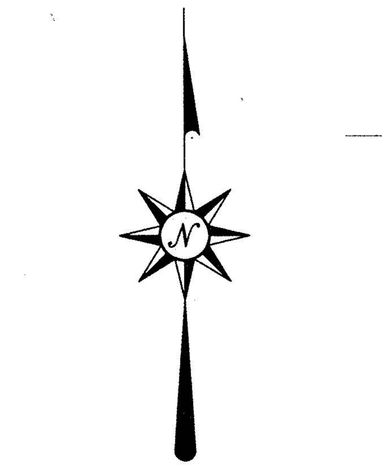

0' 50' 100' 150'

SCALE: 1" = 50'

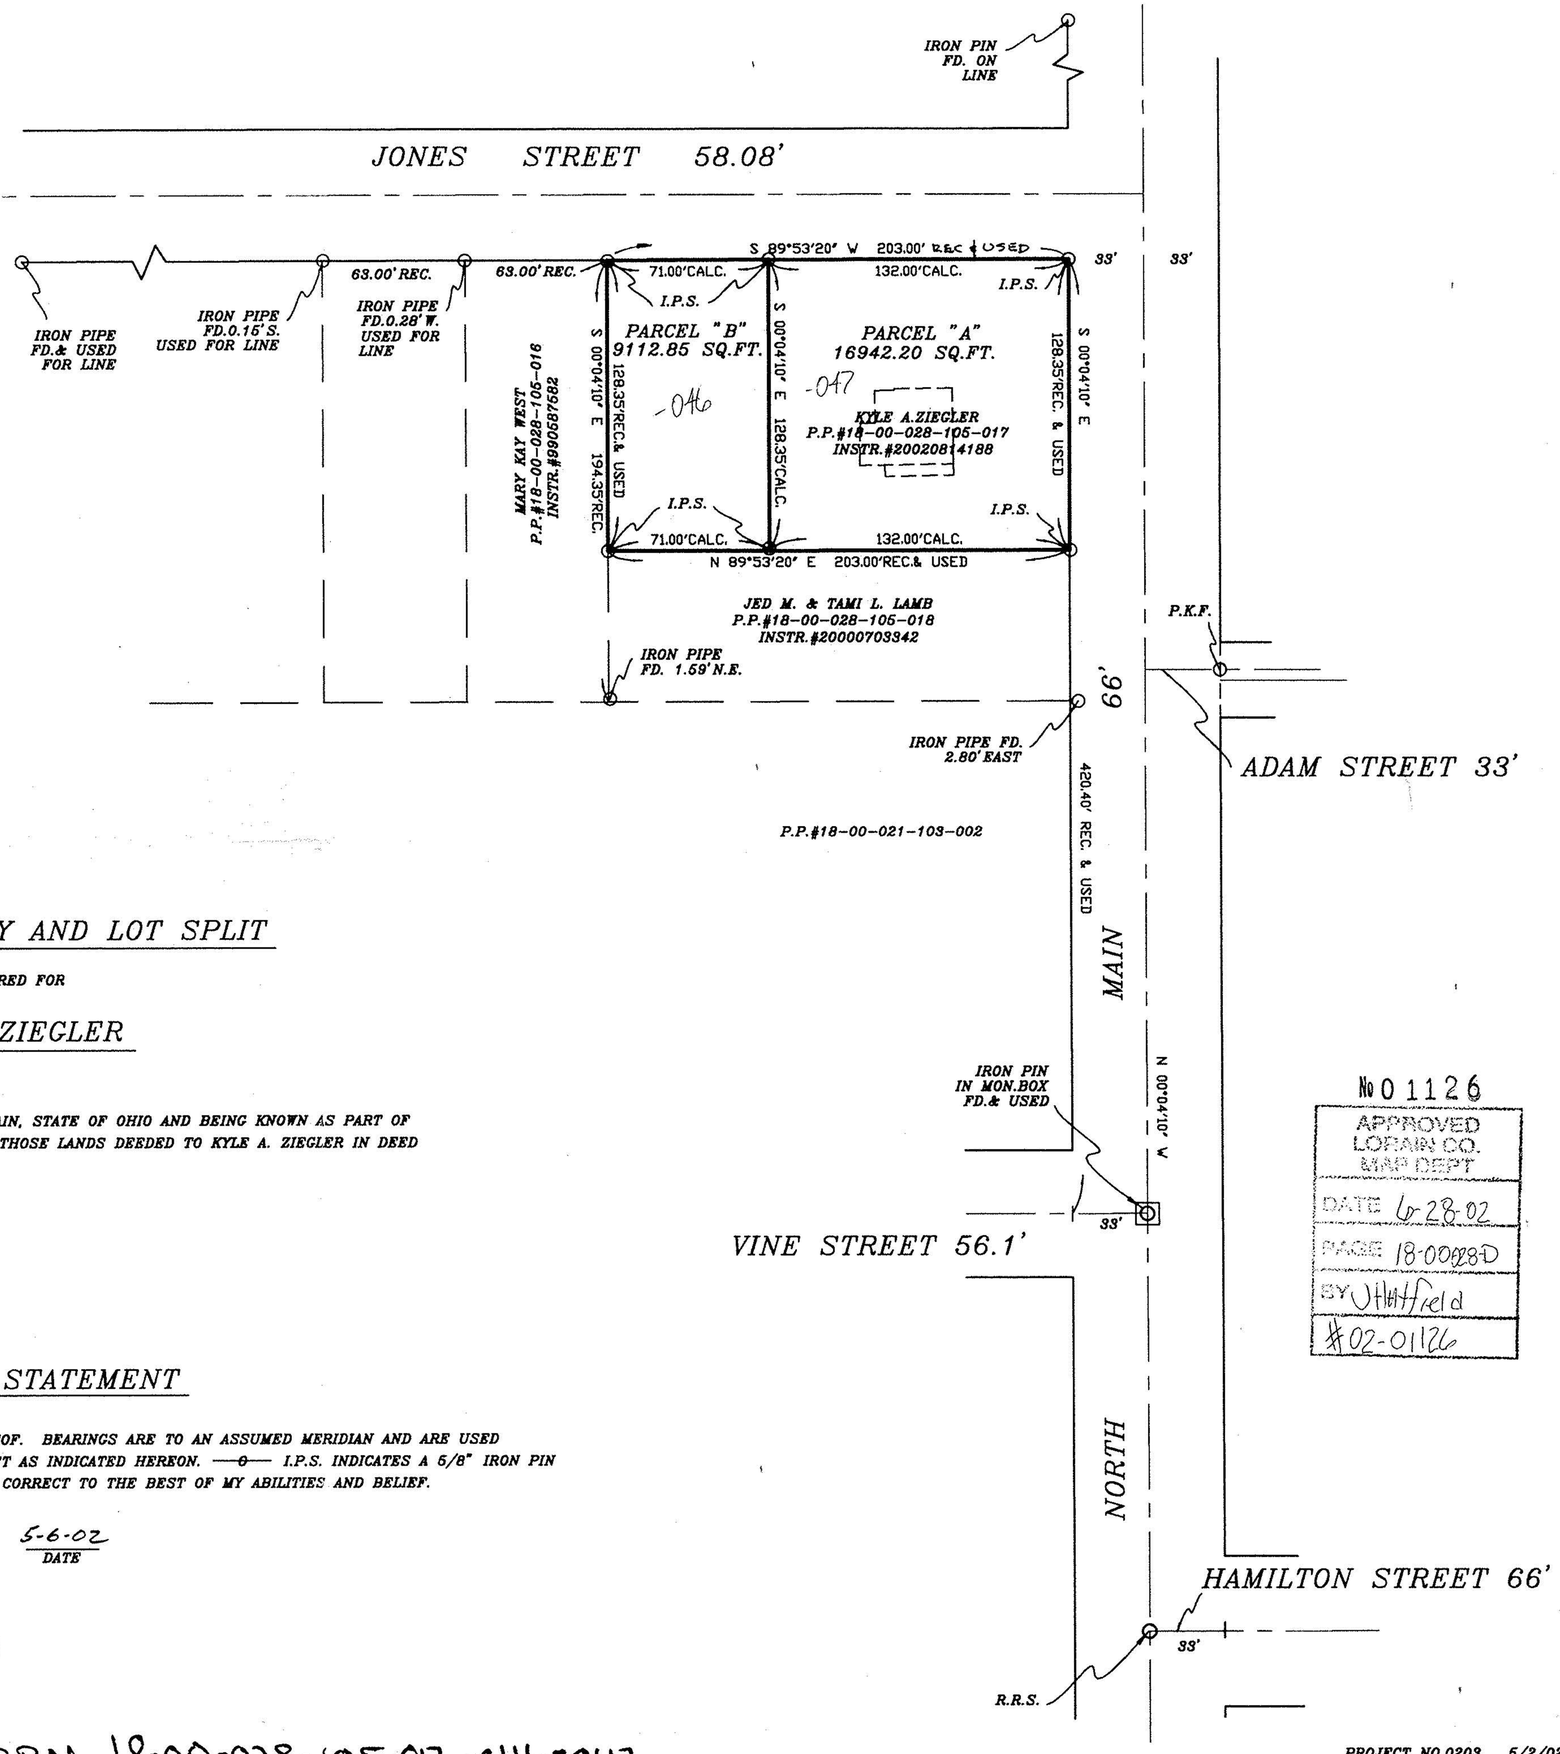

MAP OF SURVEY AND LOT SPLIT

PREPARED FOR

KYLE A. ZIEGLER

SITUATED IN THE VILLAGE OF WELLINGTON, COUNTY OF LORAIN, STATE OF OHIO AND BEING KNOWN AS PART OF ORIGINAL WELLINGTON TOWNSHIP LOT 28 AND BEING ALL OF THOSE LANDS DEEDED TO KYLE A. ZIEGLER IN DEED INSTRUMENT #20020814188 OF LORAIN COUNTY RECORDS.

SURVEYOR'S STATEMENT

DISTANCES ARE EXPRESSED IN FEET AND DECIMAL PARTS THEREOF. BEARINGS ARE TO AN ASSUMED MERIDIAN AND ARE USED TO INDICATE ANGLES ONLY. PERMANENT MONUMENTS WERE FOUND OR SET AS INDICATED HEREON. —o— I.P.S. INDICATES A 5/8" IRON PIN WITH IDENTIFICATION CAP SET. ALL OF WHICH I DECLARE TO BE CORRECT TO THE BEST OF MY ABILITIES AND BELIEF.

Thomas M Snezek

THOMAS M. SNEZEK, R.L.S. NO.7051

5-6-02
DATE

STATE OF OHIO
THOMAS M. SNEZEK S-7051
SURVEYOR

No 01126
APPROVED
LORAIN CO.
MAP DEPT
DATE 6-28-02
PAGE 18-0028D
BY Hatfield
#02-01126

P.P.N 18-00-028-105-017,-046,-047

PROJECT NO.0203 5/2/02