MAP OF SURVEY, LOT SPLIT AND ASSEMBLY

PREPARED FOR

FRANKLIN H. STORROW

SITUATED IN THE TOWNSHIP OF WELLINGTON, COUNTY OF LORAIN, STATE OF OHIO
AND BEING KNOWN AS PART OF ORIGINAL WELLINGTON TOWNSHIP LOT 40

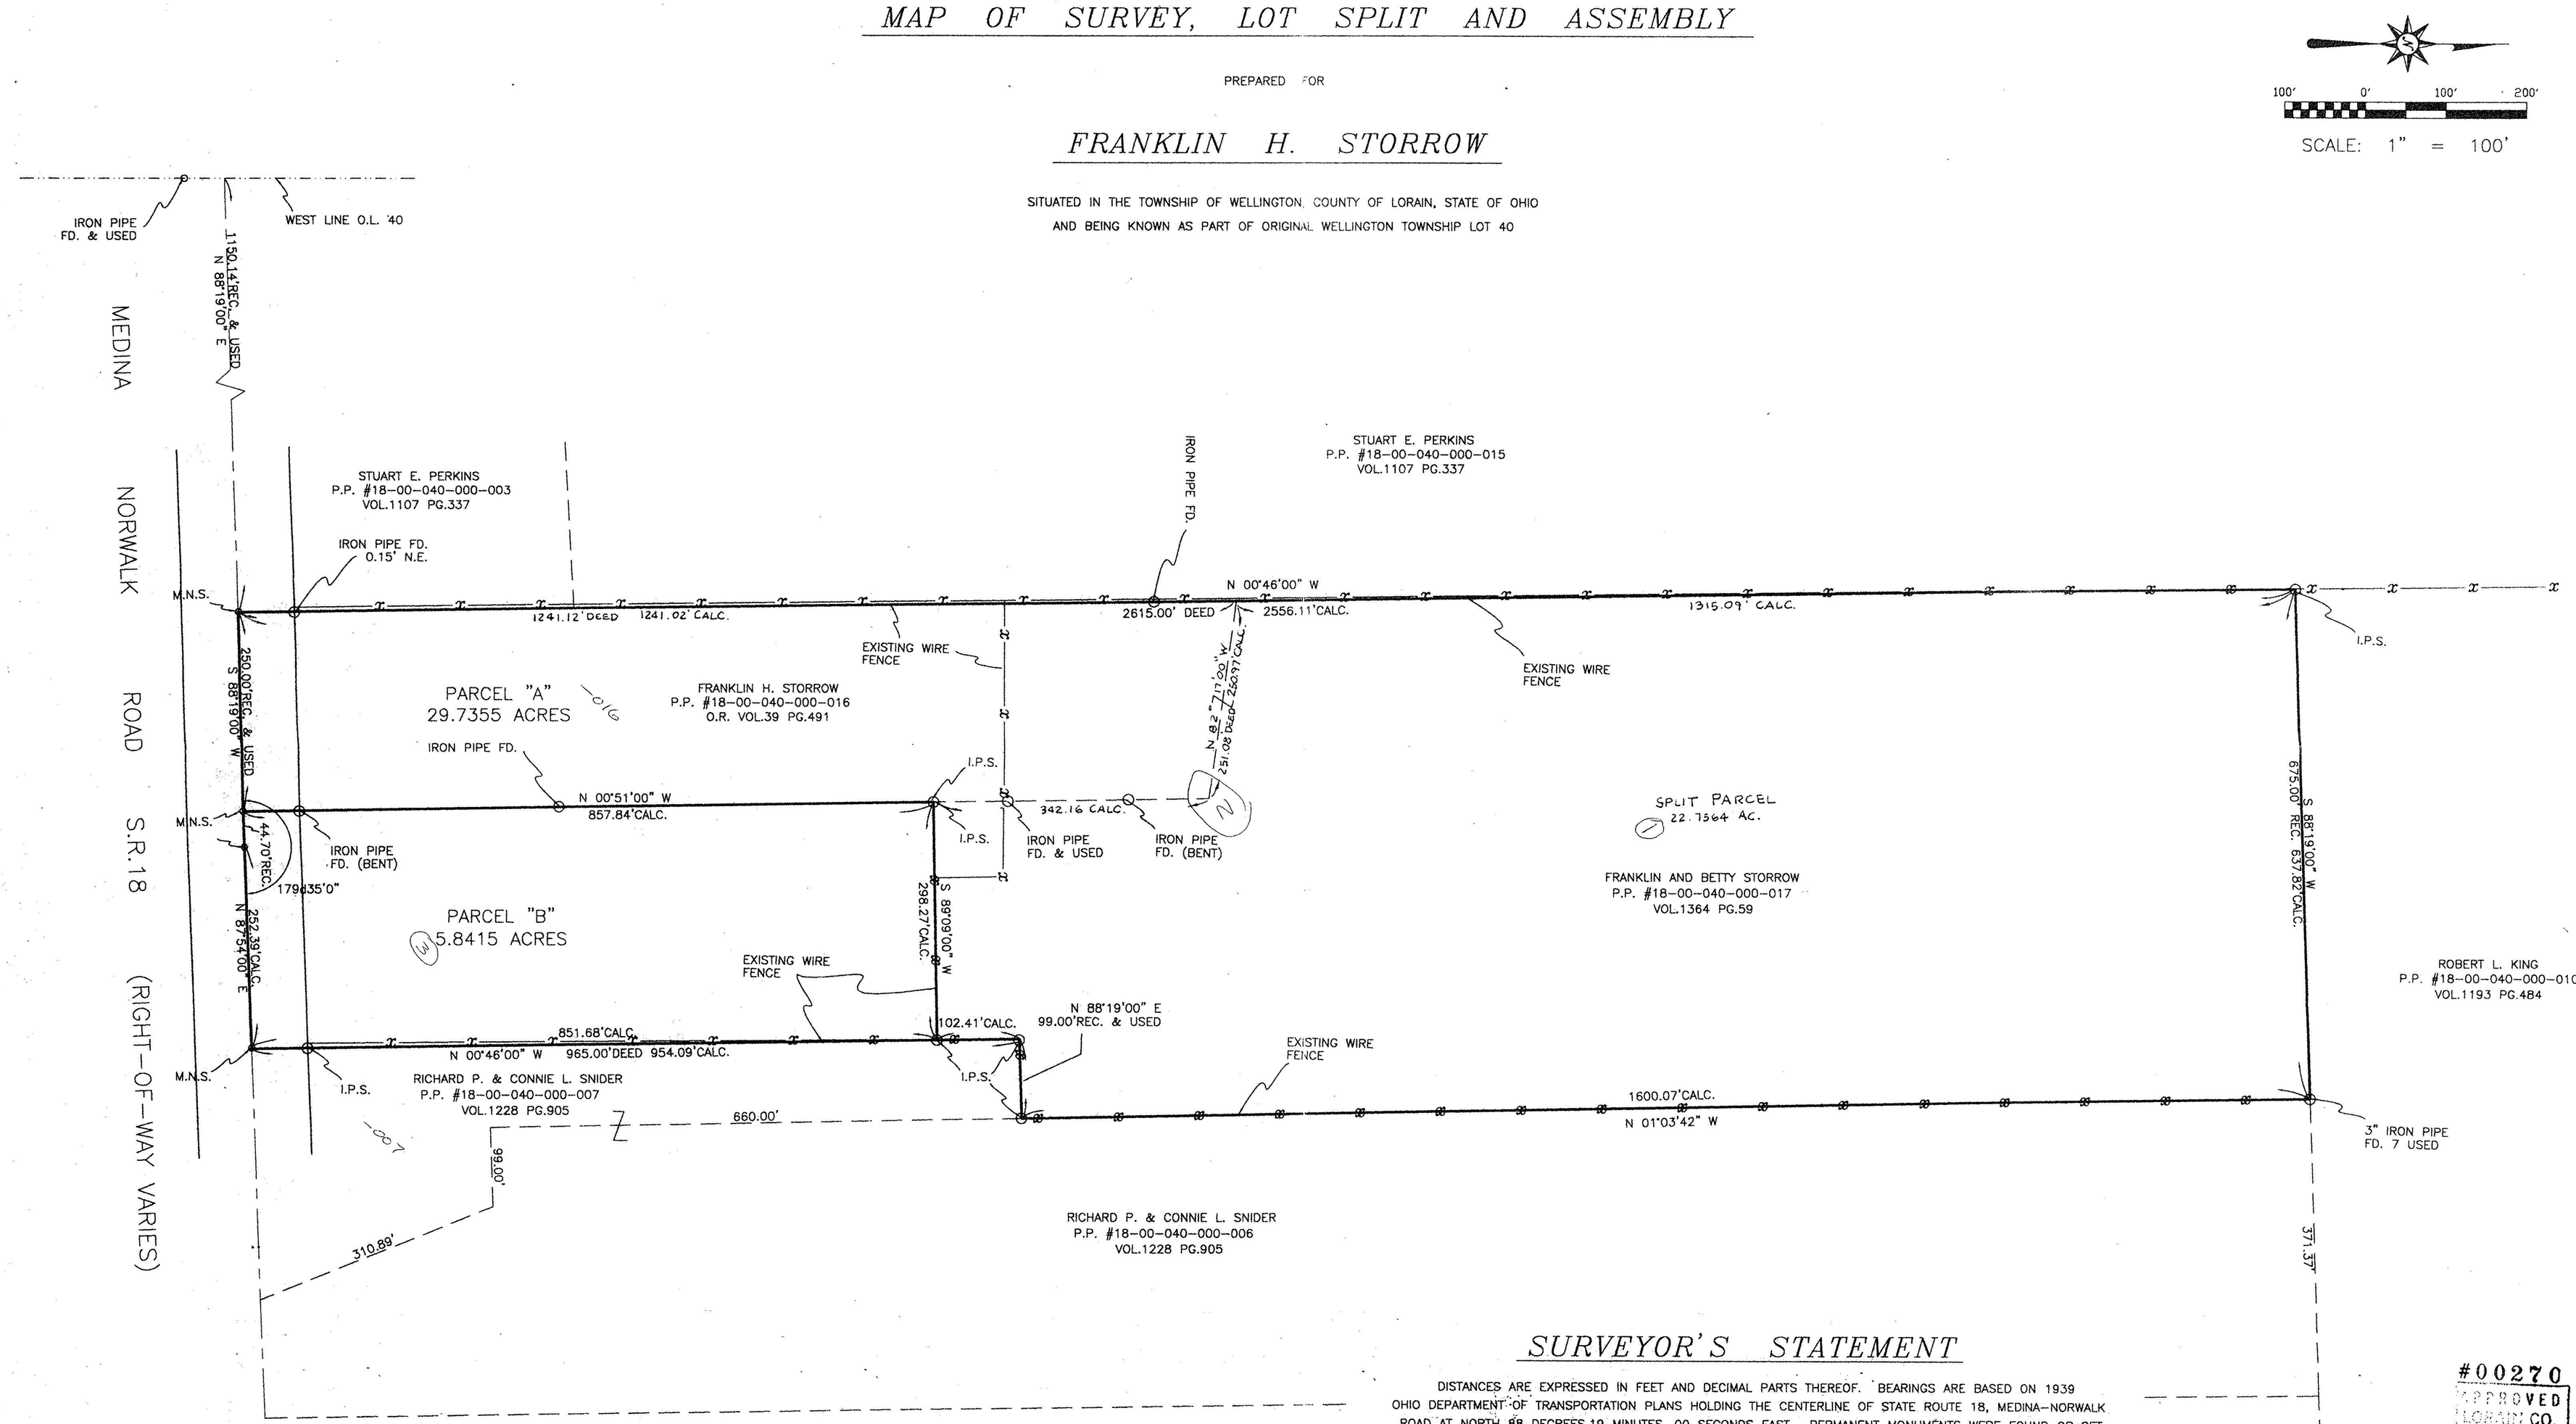

SURVEYOR'S STATEMENT

DISTANCES ARE EXPRESSED IN FEET AND DECIMAL PARTS THEREOF. BEARINGS ARE BASED ON 1939 OHIO DEPARTMENT OF TRANSPORTATION PLANS HOLDING THE CENTERLINE OF STATE ROUTE 18, MEDINA-NORWALK ROAD AT NORTH 88 DEGREES,19 MINUTES, 00 SECONDS EAST. PERMANENT MONUMENTS WERE FOUND OR SET AS INDICATED HEREON. —o— I.P.S. INDCATES A 5/8" IRON PIN WITH IDENTIFICATION CAP SET. —o— M.N.S. INDICATES A MAGNETIC NAIL SET. ALL OF WHICH I DECLARE TO BE CORRECT TO THE BEST OF MY ABILITIES AND BELIEF.

Thomas M. Snezek
THOMAS M. SNEZEK – R.L.S. #7051

10-1-99
DATE

STATE OF OHIO THOMAS M. SNEZEK S-7051 SURVEYOR

#00270
APPROVED
LORAIN CO.
DEPT.
12/13/99
18
00270

PROJECT NO.9911 9/30/99

#00270