19-03-015-000-02

MAP OF SURVEY FOR VILLAGE OF SPENCER
O.L. 15 - TRACT # 3 - PENFIELD TWP. - LORAIN CO.
AUG. 1991 SCALE 1" = 40'
JOHN R. HAMILTON - REG. SURVEYOR # 6861

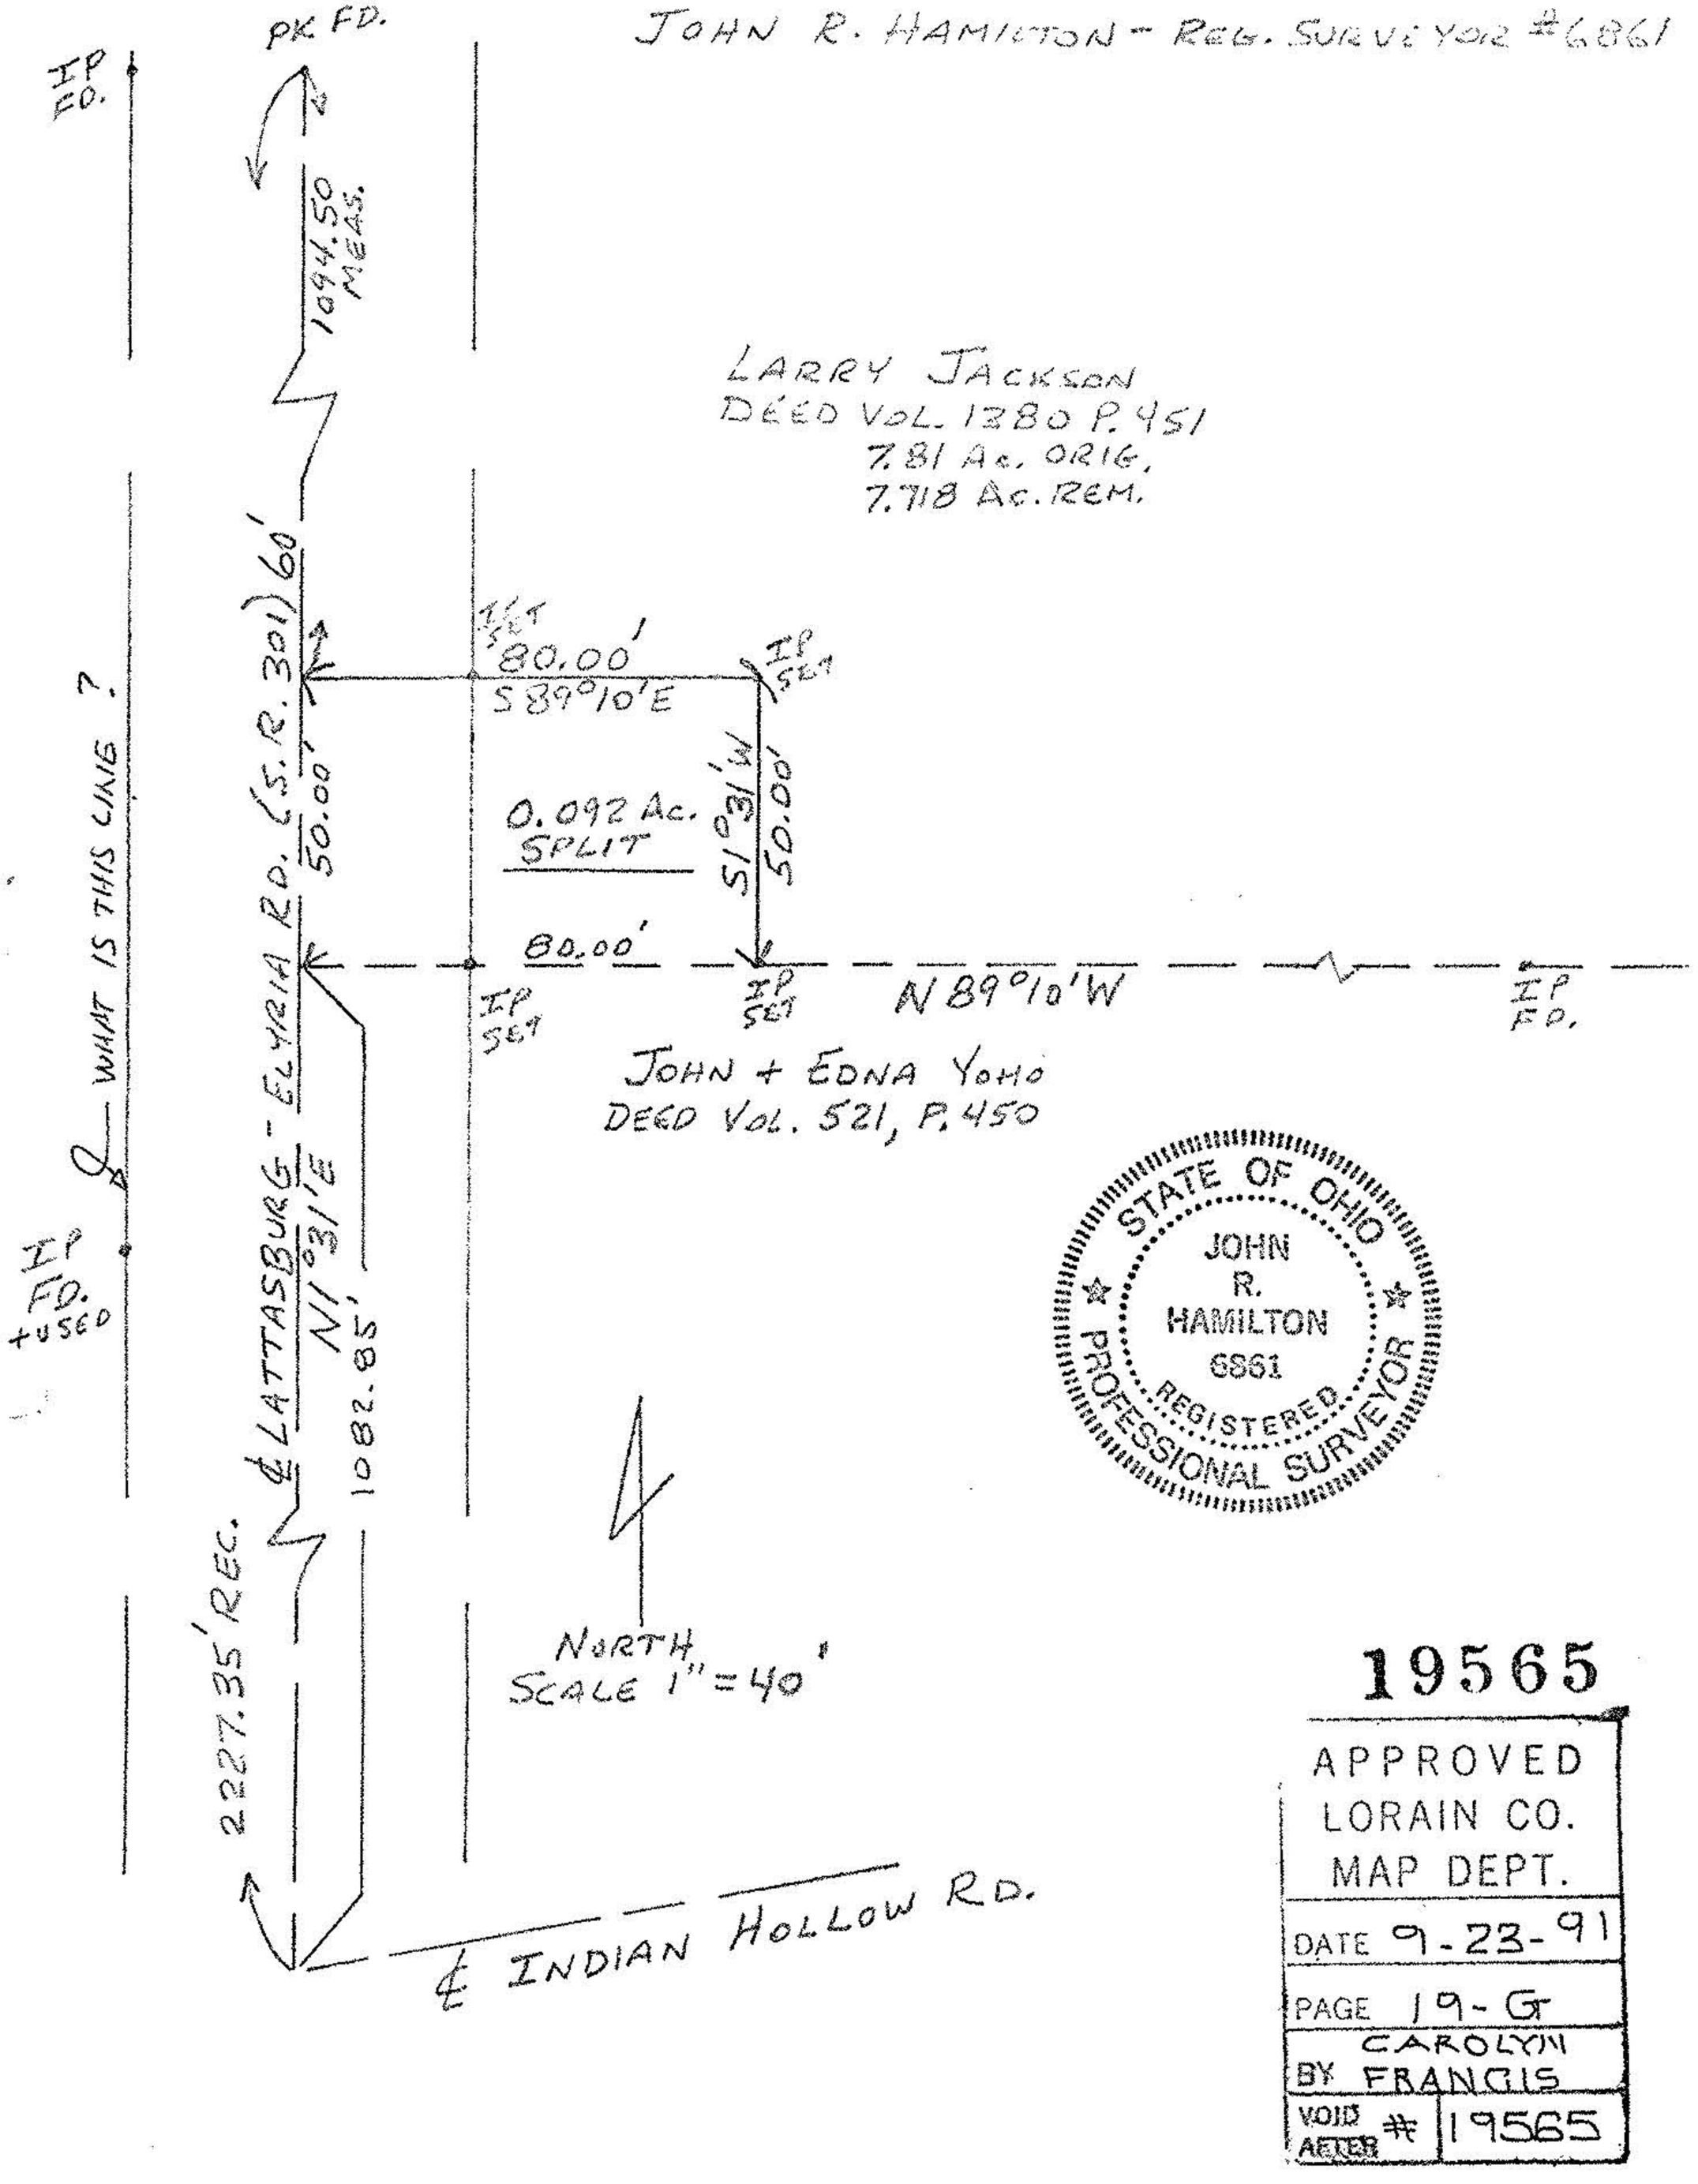

STATE OF OHIO
JOHN R. HAMILTON 6861 REGISTERED PROFESSIONAL SURVEYOR

19565

APPROVED
LORAIN CO.
MAP DEPT.
DATE 9-23-91
PAGE 19-G
BY CAROLYN FRANCIS
VOID AFTER # 19565

19-G