# BOUNDARY SURVEY
& 
# PARCEL MAP
FOR
# VICTORY LANE LAND COMPANY

SITUATED IN THE TOWNSHIP OF PENFIELD, COUNTY OF LORAIN, STATE OF OHIO AND BEING KNOWN AS PART OF LOT No. 109, SECTION No. 6

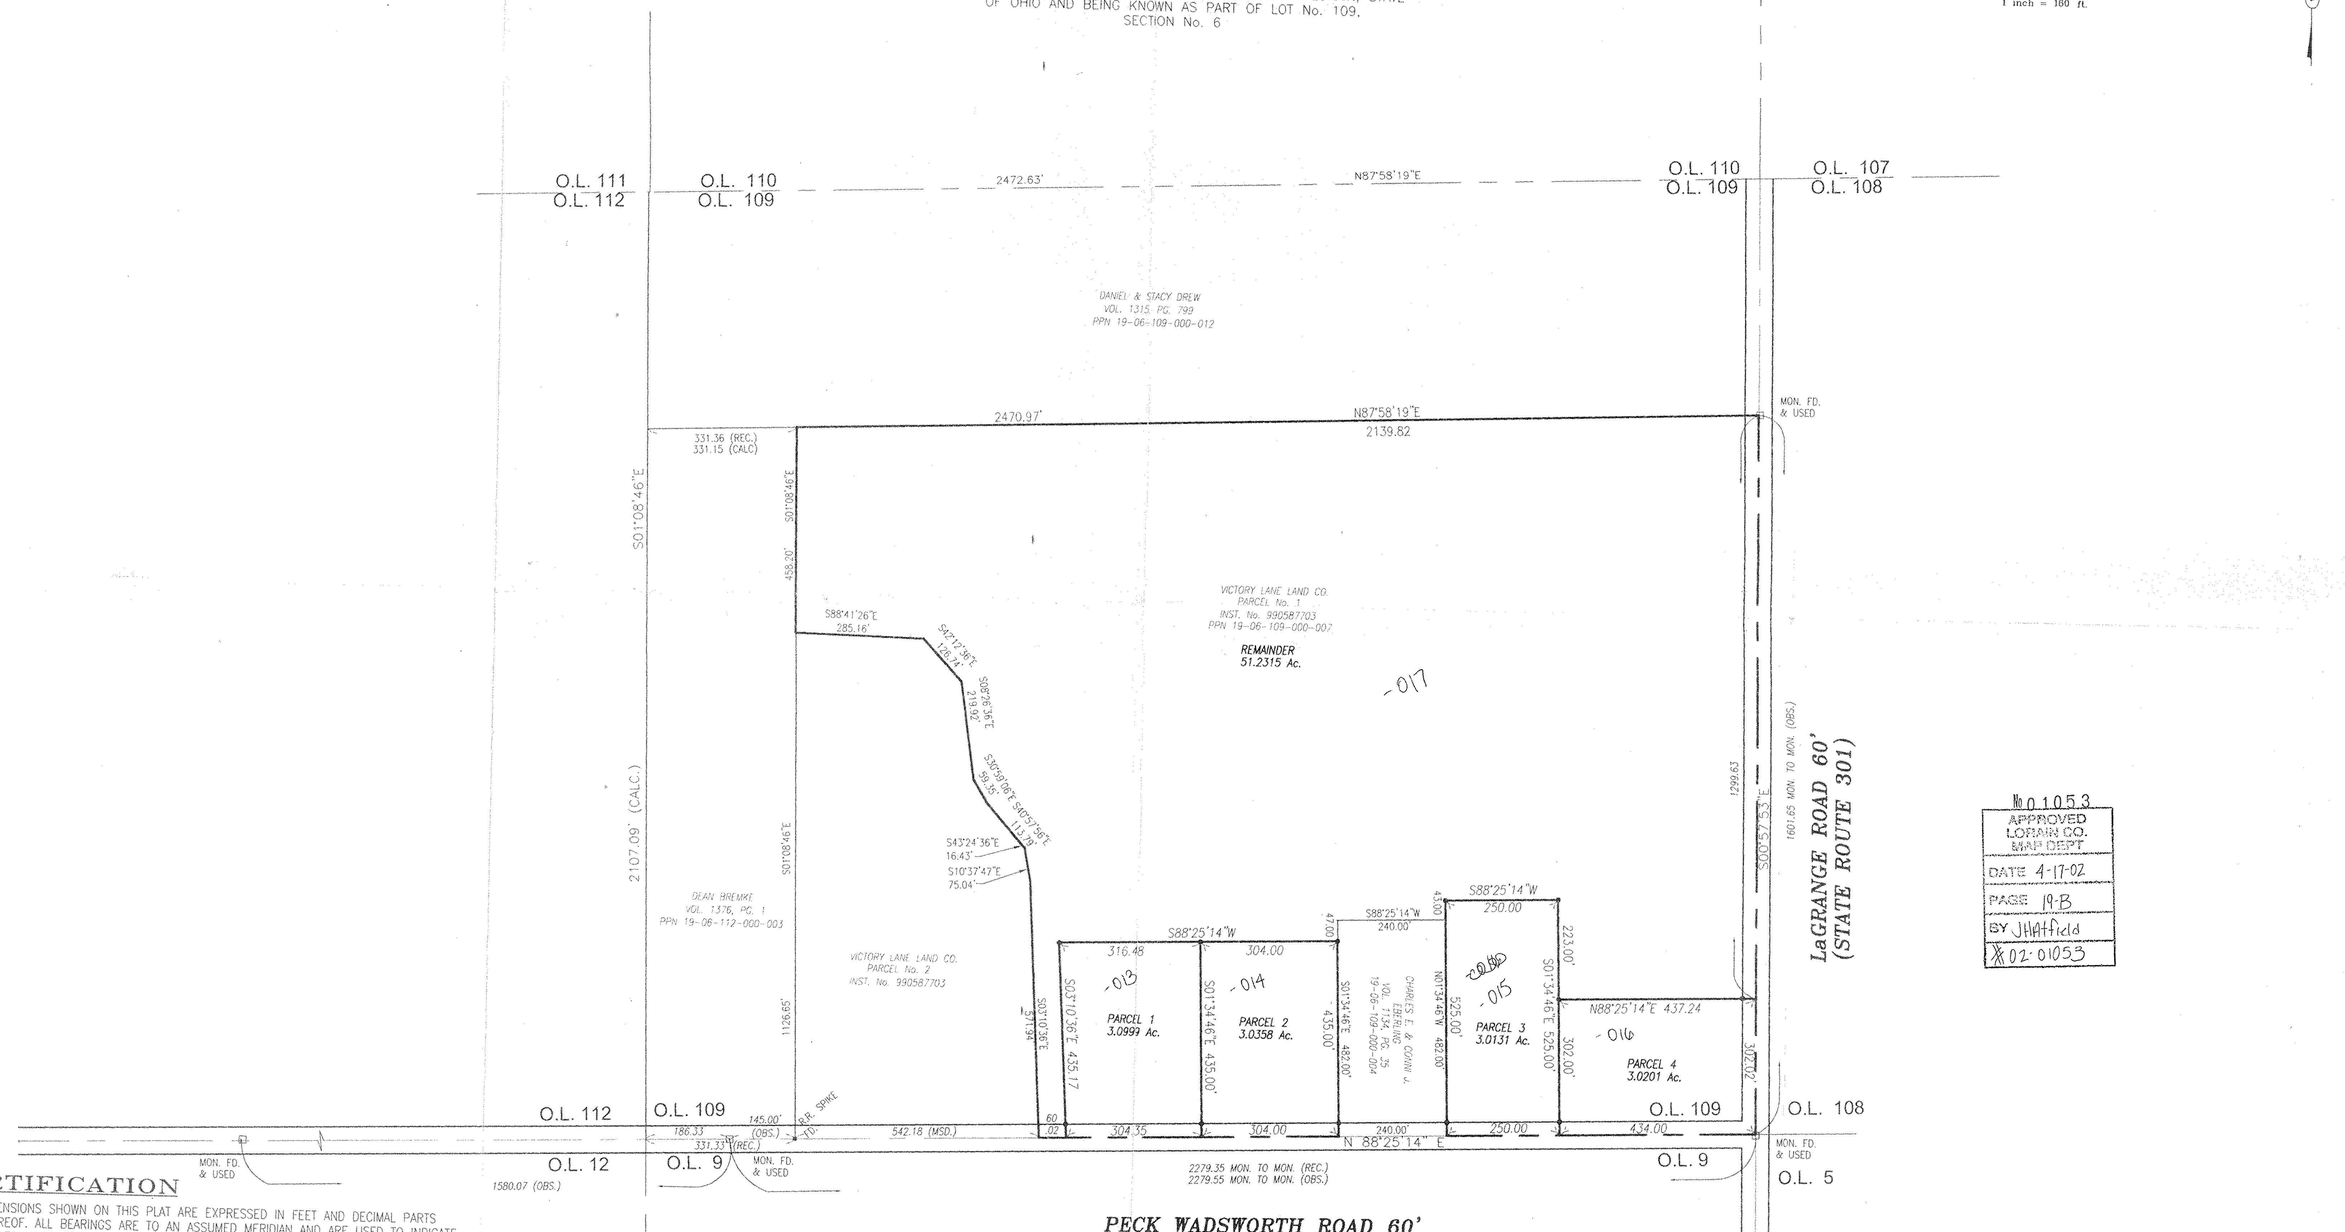


P.P.N. 19-06-106-000-007

No 01053
APPROVED
LORAIN CO.
MAP DEPT
DATE 4-17-02
PAGE 19-B
BY JHatfield
X 02-01053

## CERTIFICATION

DIMENSIONS SHOWN ON THIS PLAT ARE EXPRESSED IN FEET AND DECIMAL PARTS THEREOF. ALL BEARINGS ARE TO AN ASSUMED MERIDIAN AND ARE USED TO INDICATE ANGLES ONLY. PERMANENT MONUMENTS WERE FOUND OR SET AT ALL POINTS INDICATED HEREON. ALL OF WHICH I CERTIFY TO BE CORRECT.

STATE OF OHIO JAMES A. RESAR 6361 REGISTERED SURVEYOR

James A. Resar
JAMES A. RESAR, P.E.

REVISIONS

J.A.R. Engineering & Surveying, Inc.
CONSULTING ENGINEERS / SURVEYORS
24629 DETROIT ROAD WESTLAKE, OHIO 44145
Phone:(440)-871-8345
Proj. No. XXXXXXXX

BOUNDARY/PARCEL MAP
ST. RT. 301 &
PECK WADSWORTH RD.
PENFIELD, OHIO

1/1
03/02