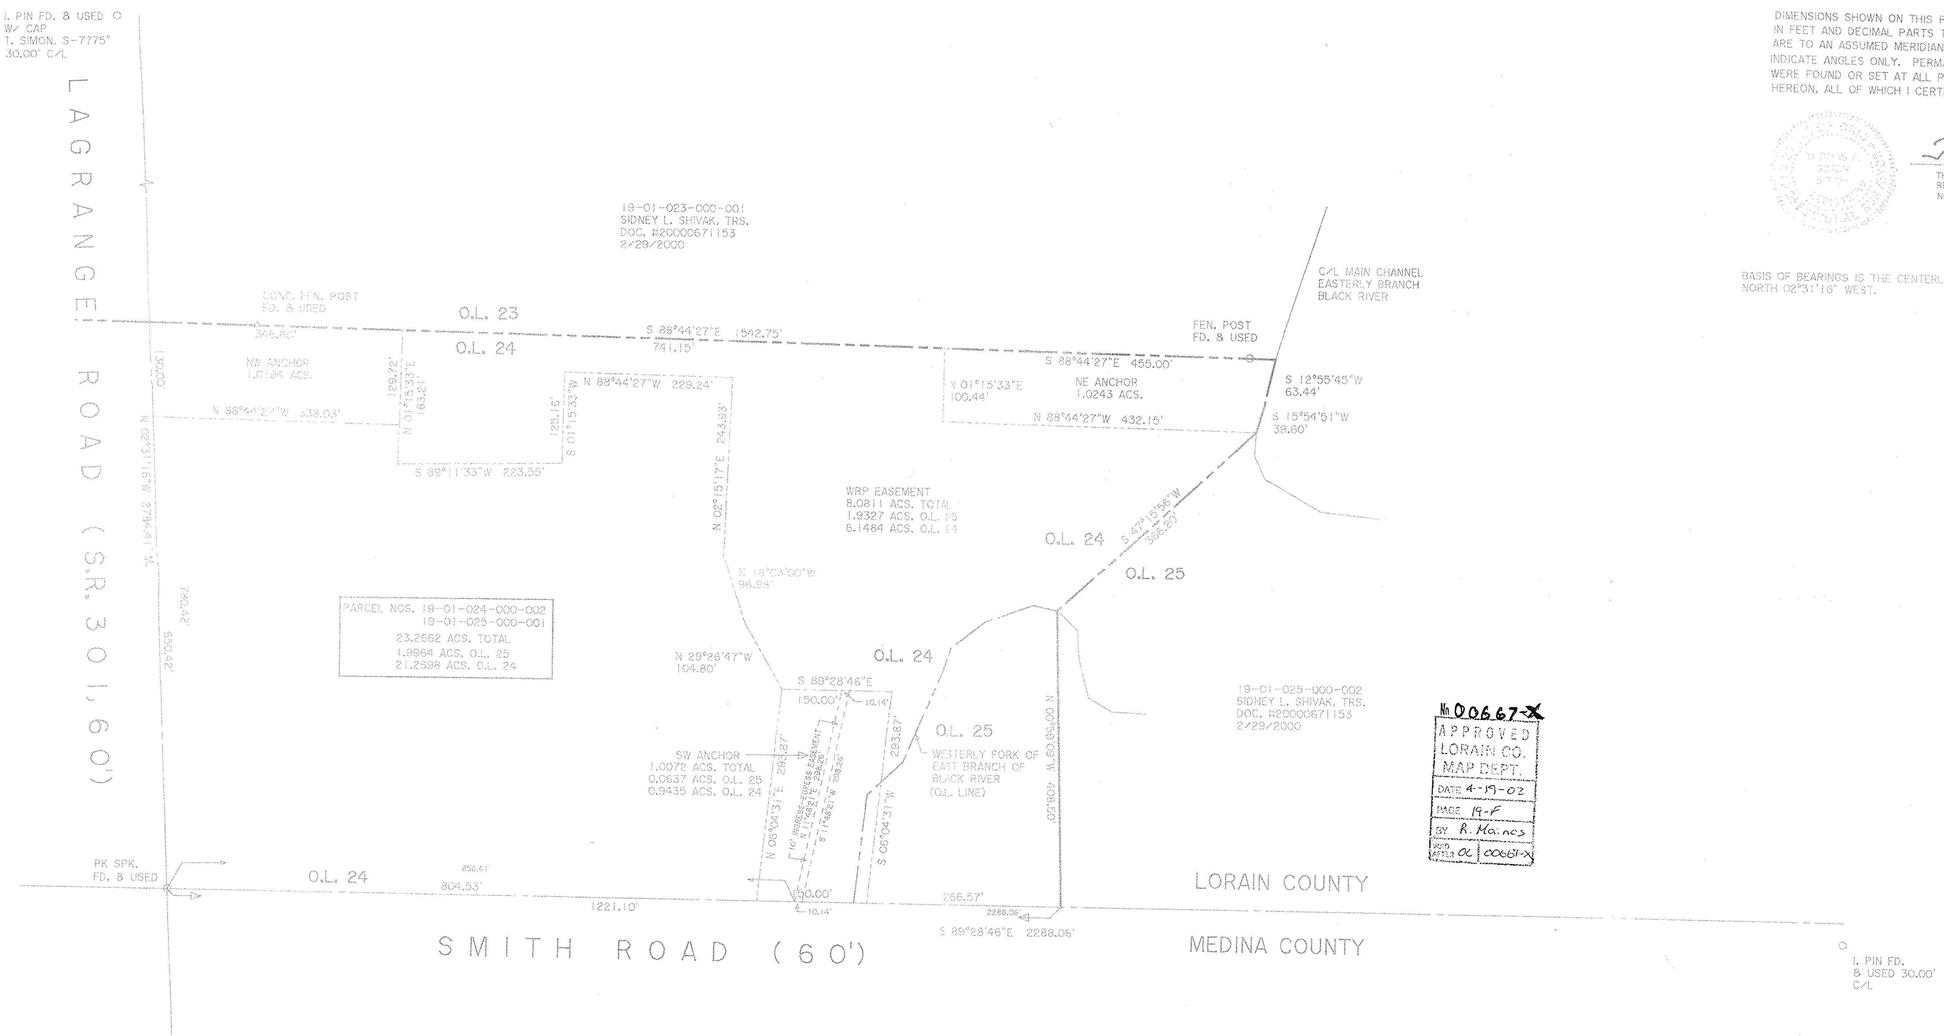

100 0 100 200 300
GRAPHIC SCALE - FEET

N

DIMENSIONS SHOWN ON THIS PLAT ARE EXPRESSED IN FEET AND DECIMAL PARTS THEREOF. ALL BEARINGS ARE TO AN ASSUMED MERIDIAN AND ARE USED TO INDICATE ANGLES ONLY. PERMANENT MONUMENTS WERE FOUND OR SET AT ALL POINTS INDICATED HEREON, ALL OF WHICH I CERTIFY TO BE CORRECT.

THOMAS A. SIMON
REG. PROFESSIONAL SURVEYOR
NO. S-7775

BASIS OF BEARINGS IS THE CENTERLINE OF LAGRANGE ROAD NORTH 02°31'16" WEST.

Km 00667-X
APPROVED
LORAIN CO.
MAP DEPT.
DATE 4-19-02
PAGE 19-F
BY R. Haines
MAP MPTA 01 00661-X

PLAT OF SURVEY & EASEMENTS
FOR
AVERY C. & HELEN G. SOOY
UNITED STATES DEPARTMENT OF AGRICULTURE
NATURAL RESOURCES CONSERVATION SERVICE

BEING KNOWN AS PARTS OF ORIGINAL PENFIELD TOWNSHIP
LOT NOS. 24 AND 25, TRACT I

COUNTY OF LORAIN STATE OF OHIO

JANUARY, 2002 SCALE: 1" = 100'

THOMAS SIMON & ASSOCIATES, INC.
PROFESSIONAL LAND SURVEYORS

COBBLESTONE CORNER PROFESSIONAL CENTER
39049 CENTER RIDGE ROAD
NORTH RIDGEVILLE, OHIO 44039
(440) 327-2925
FAX 327-2964

JOB NO. 2002-001