MAP OF LOT SPLIT AND CONSOLIDATION

FOR

JAMES J. AND VICTORIA A. DENES

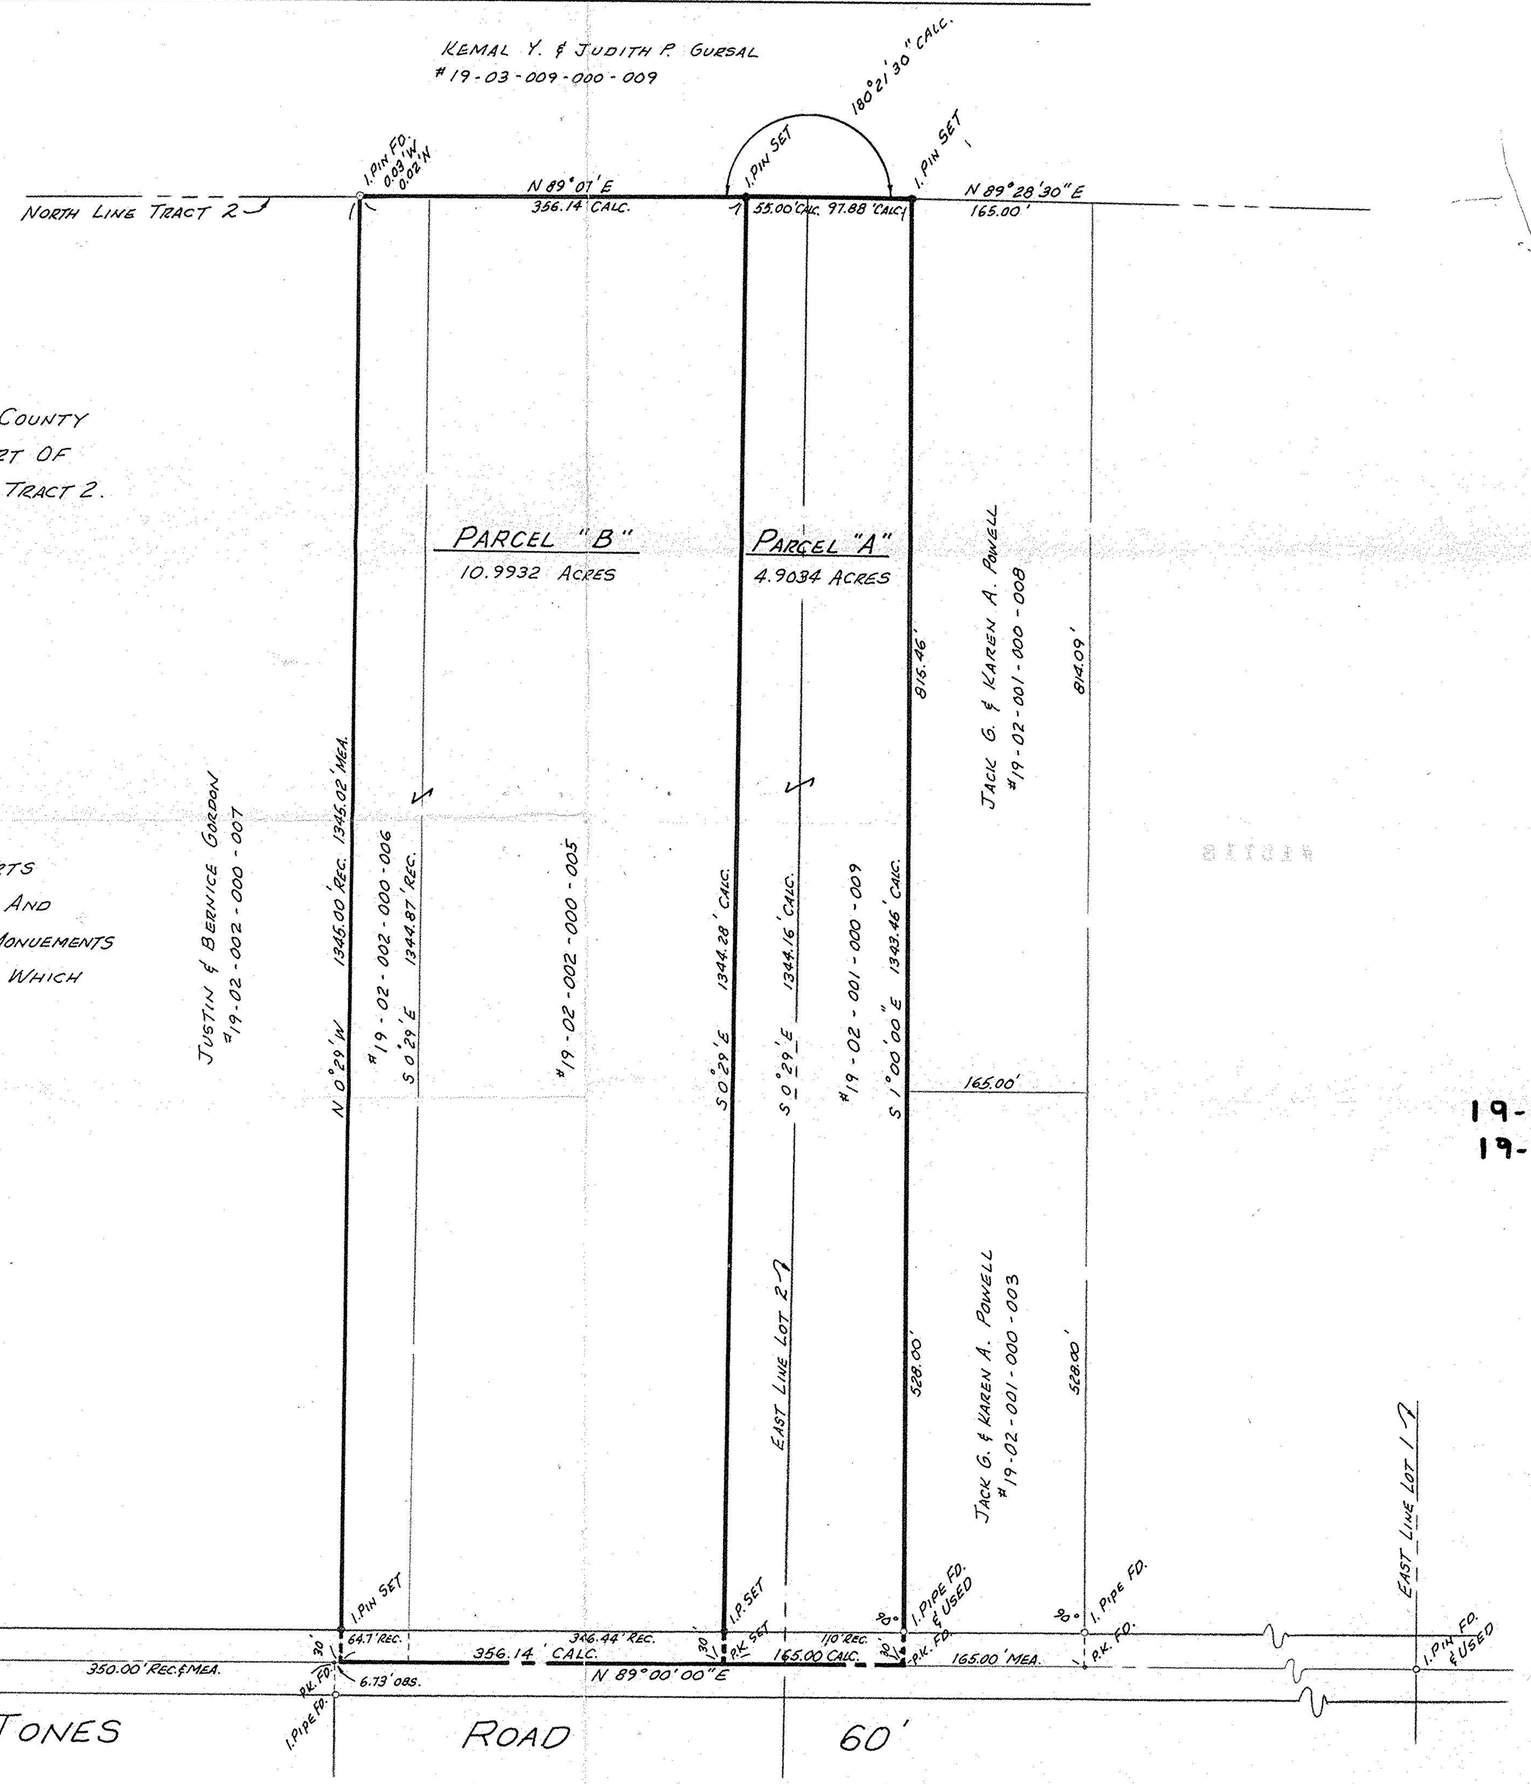

DESCRIPTION

SITUATED IN THE TOWNSHIP OF PENFIELD, COUNTY OF LORAIN, STATE OF OHIO AND BEING PART OF ORIGINAL TOWNSHIP LOTS NO. 1 AND 2 IN TRACT 2.

SURVEYOR'S STATEMENT

DISTANCES ARE EXPRESSED IN FEET AND DECIMAL PARTS THEREOF. BEARINGS ARE TO AN ASSUMED MERIDIAN AND ARE USED TO INDICATE ANGLES ONLY. PERMANENT MONUEMENTS WERE FOUND OR SET AS INDICATED HEREON. ALL OF WHICH I DECLARE TO BE CORRECT.

Thomas M. Snezek 11/6/91
THOMAS M. SNEZEK REG. NO. 7051

STATE OF OHIO
THOMAS M. SNEZEK S-7051
SURVEYOR

19-02-001-000
19-02-002-000

19718
APPROVED
LORAIN CO.
MAP DEPT.
DATE 12-19-91
PAGE 19-F
BY CAROLYN FRANCIS
VOID AFTER # 19718