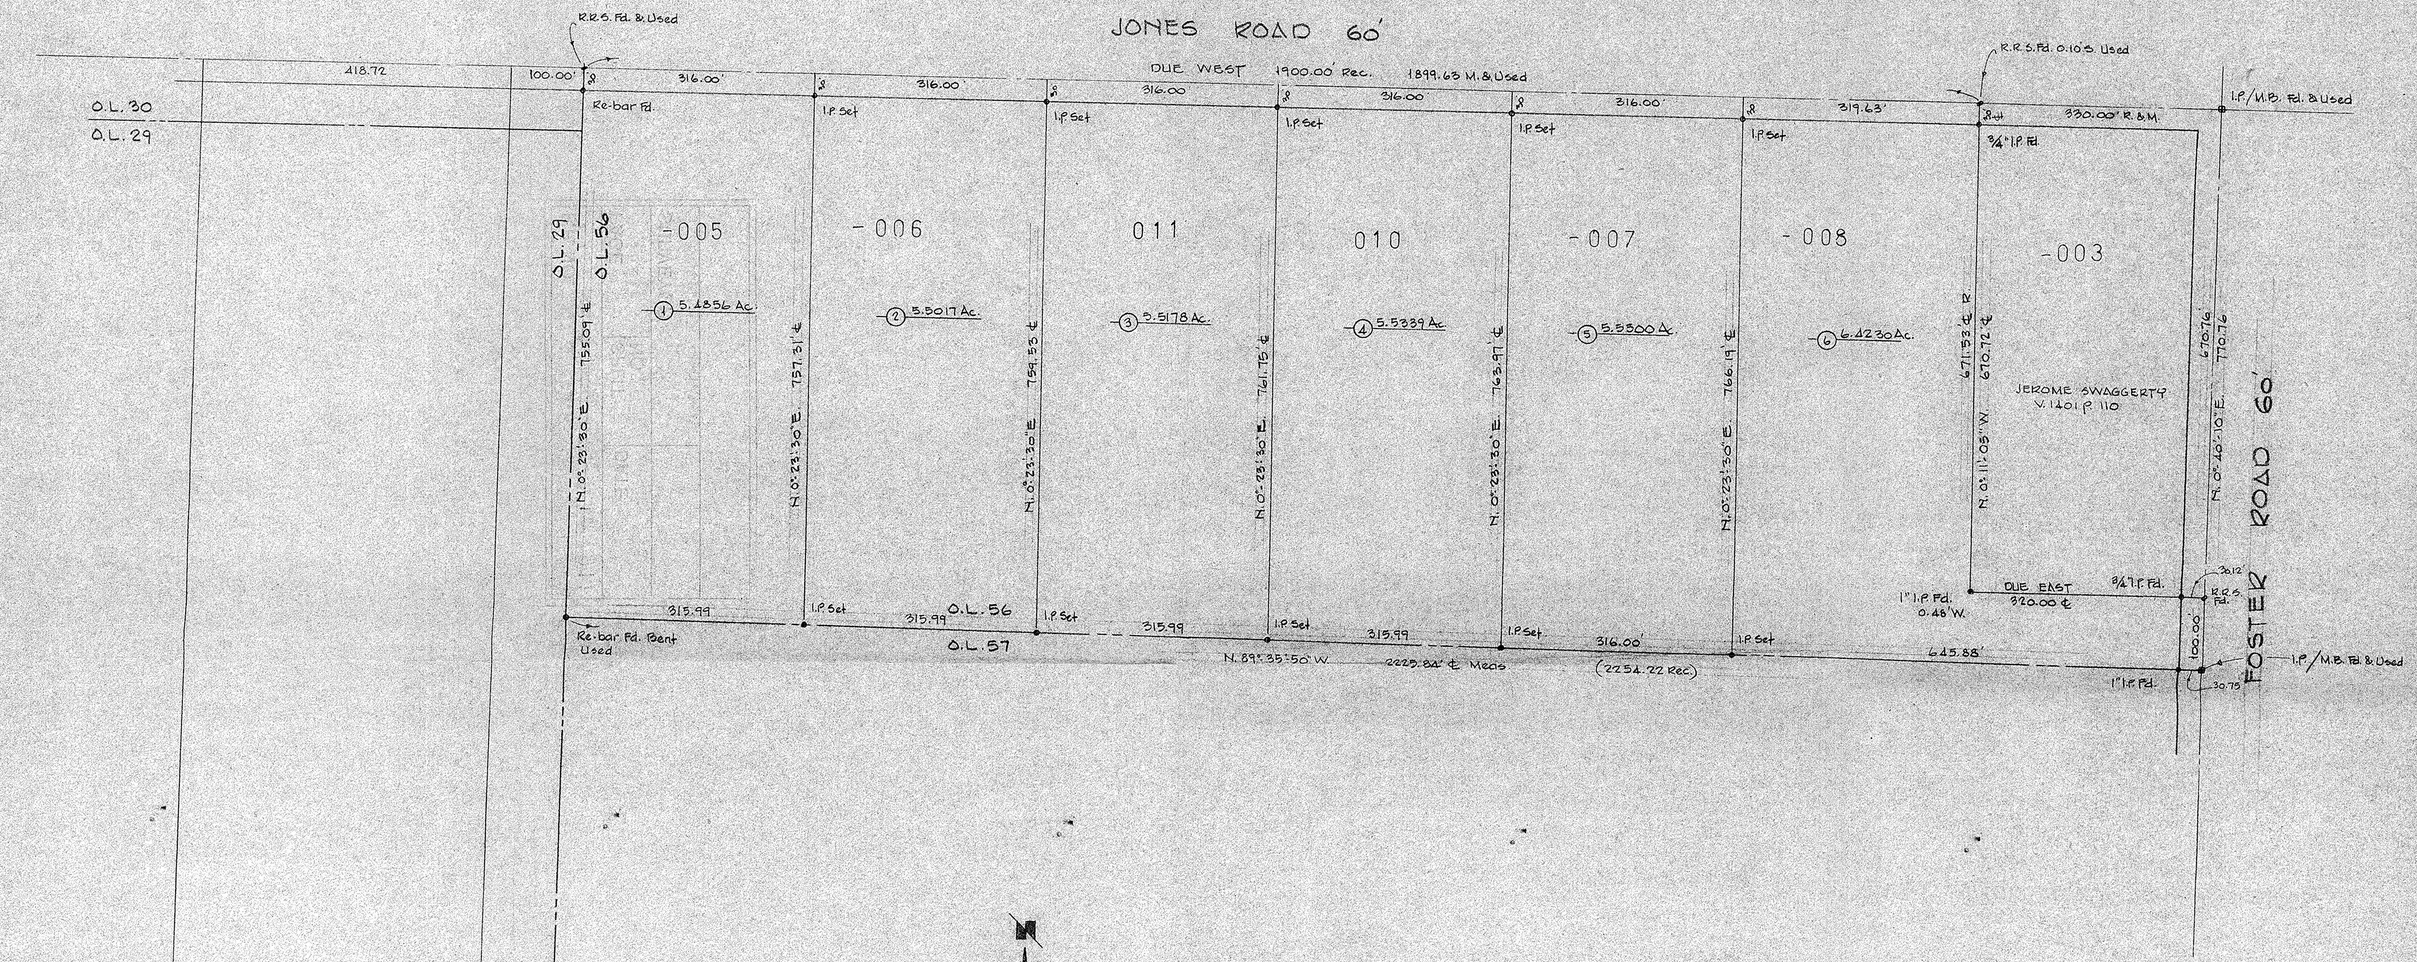

BEARINGS SHOWN ARE ASSUMED AND USED TO DESCRIBE ANGLES ONLY

19-02-056-000 -

20527

APPROVED
LORAIN CO.
MAP DEPT.
DATE 9-28-93
PAGE 19-H
BY CA-ROWN
VOID AFTER # 20527

PARCEL SPLIT FOR THE

ESTATE OF RAYMOND OWEN

PART OF O.L. 56 IN TRACT 2 OF THE TOWNSHIP OF PENFIELD
COUNTY OF LORAIN STATE OF OHIO
SCALE 1"=100' APRIL, 1993
LAUNDON • SIMON • CAHL & ASSOC.
110 MIDDLE AVE. ELYRIA, O. 44035
JOB No. 93-2308

STATE OF OHIO
RODGER G. SIMON
5101
REGISTERED SURVEYOR

REV. 6-29-93 Corr. Brg. Foster Rd. to N.0°40'10"E.