DIMENSIONS SHOWN ON THIS PLAT ARE EXPRESSED IN FEET AND DECIMAL PARTS THEREOF, ALL BEARINGS ARE TO AN ASSUMED MERIDIAN AND ARE USED TO INDICATE ANGLES ONLY. PERMANENT MONUMENTS WERE FOUND OR SET AT ALL POINTS INDICATED HEREON, ALL OF WHICH I CERTIFY TO BE CORRECT.

STATE OF OHIO REGISTERED PROFESSIONAL SURVEYOR

THOMAS A. SIMON
REG. PROFESSIONAL SURVEYOR
NO. S-7775

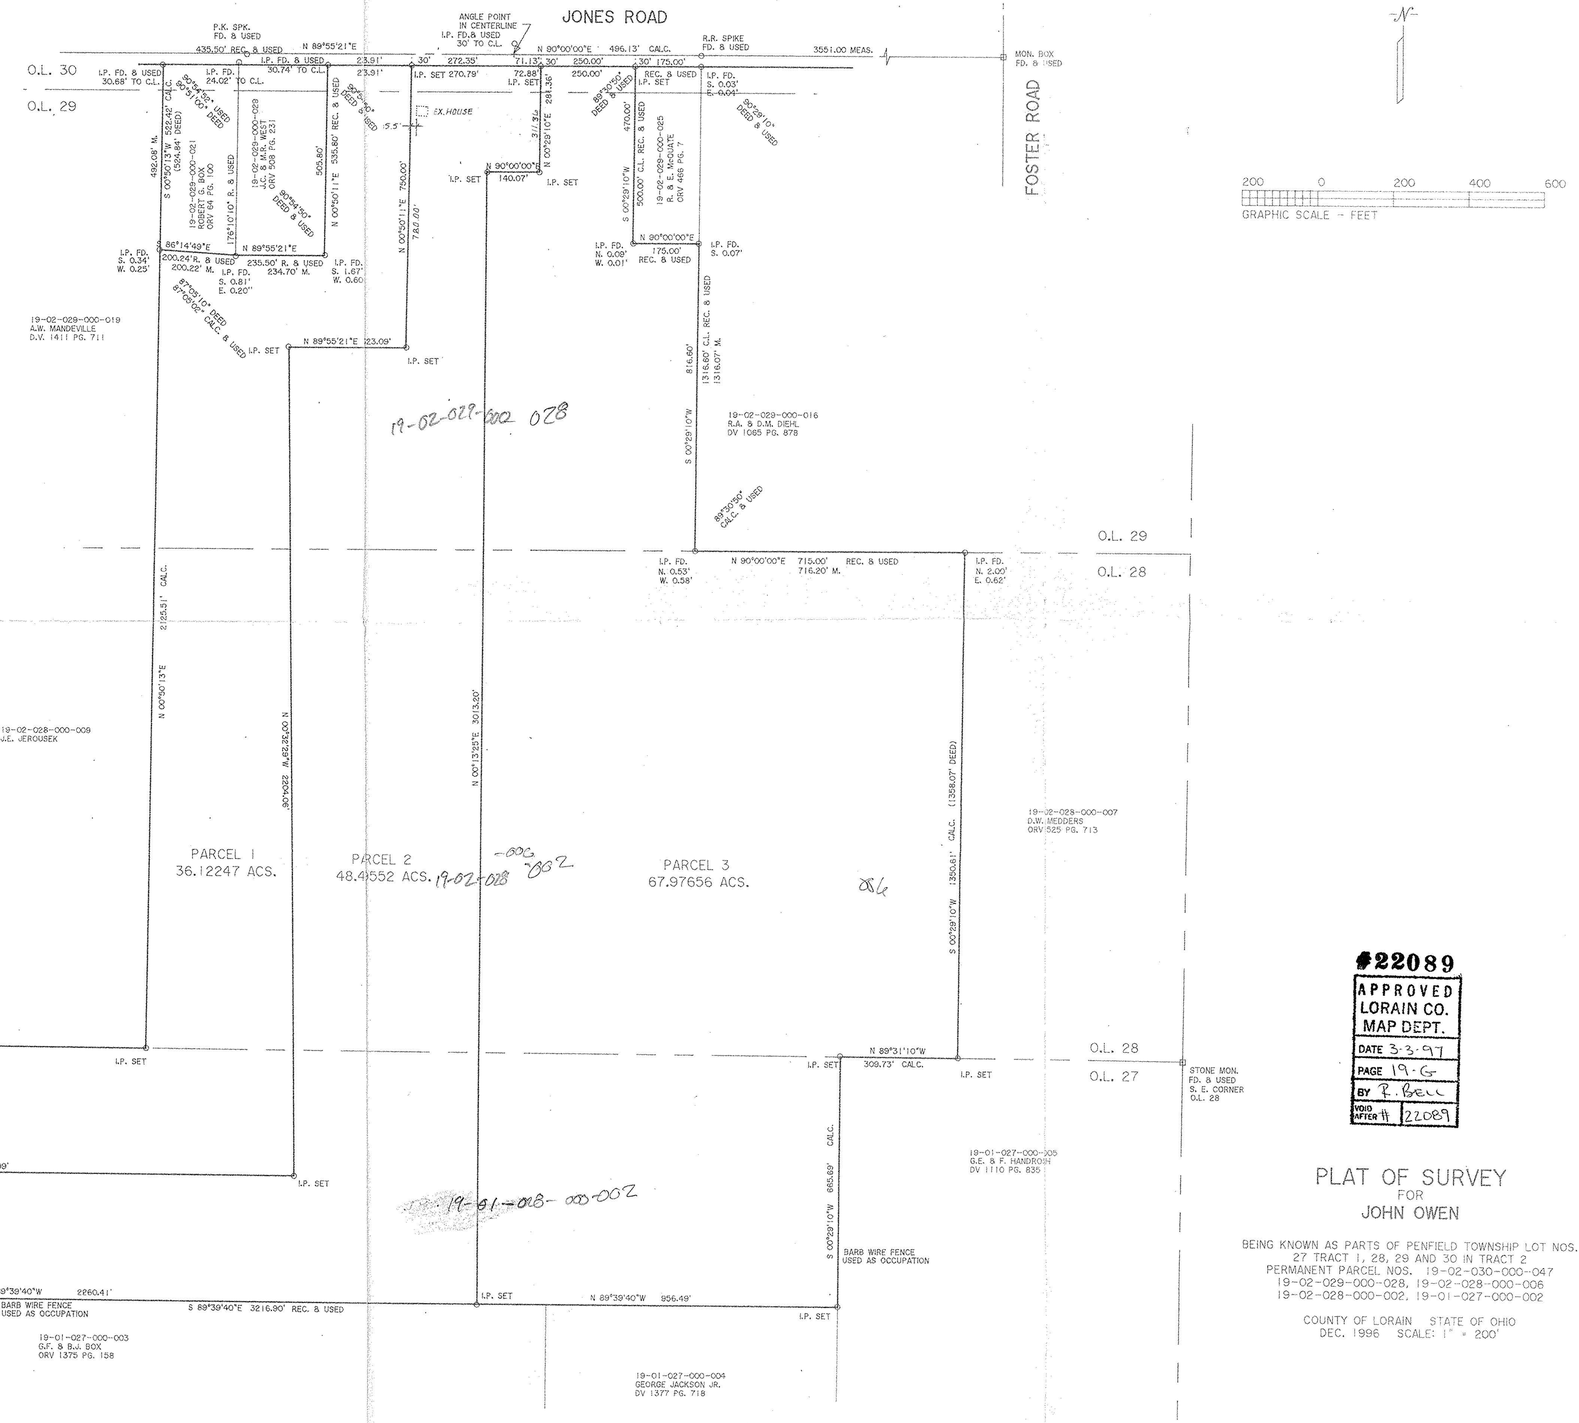

#22089

APPROVED
LORAIN CO.
MAP DEPT.
DATE 3-3-97
PAGE 19-G
BY R. BELL
VOID AFTER # 22089

PLAT OF SURVEY
FOR
JOHN OWEN

BEING KNOWN AS PARTS OF PENFIELD TOWNSHIP LOT NOS. 27 TRACT 1, 28, 29 AND 30 IN TRACT 2
PERMANENT PARCEL NOS. 19-02-030-000-047
19-02-029-000-028, 19-02-028-000-006
19-02-028-000-002, 19-01-027-000-002

COUNTY OF LORAIN STATE OF OHIO
DEC. 1996 SCALE: 1" = 200'

THOMAS SIMON & ASSOCIATES, INC.
PROFESSIONAL LAND SURVEYORS
28901 CLEMENS ROAD
SUITE 119
WESTLAKE, OHIO 44145
(216) 871-1391
FAX (216) 871-7335