BOUNDARY SURVEY
&
PARCEL MAP
FOR
VICTORY LANE LAND COMPANY

SITUATED IN THE TOWNSHIP OF PENFIELD, COUNTY OF LORAIN, STATE OF OHIO AND BEING KNOWN AS PART OF LOT No. 109, SECTION No. 6

GRAPHIC SCALE
160 0 80 160 320 640
(IN FEET)
1 inch = 160 ft.

P.P.N. 19-06-106-000-007

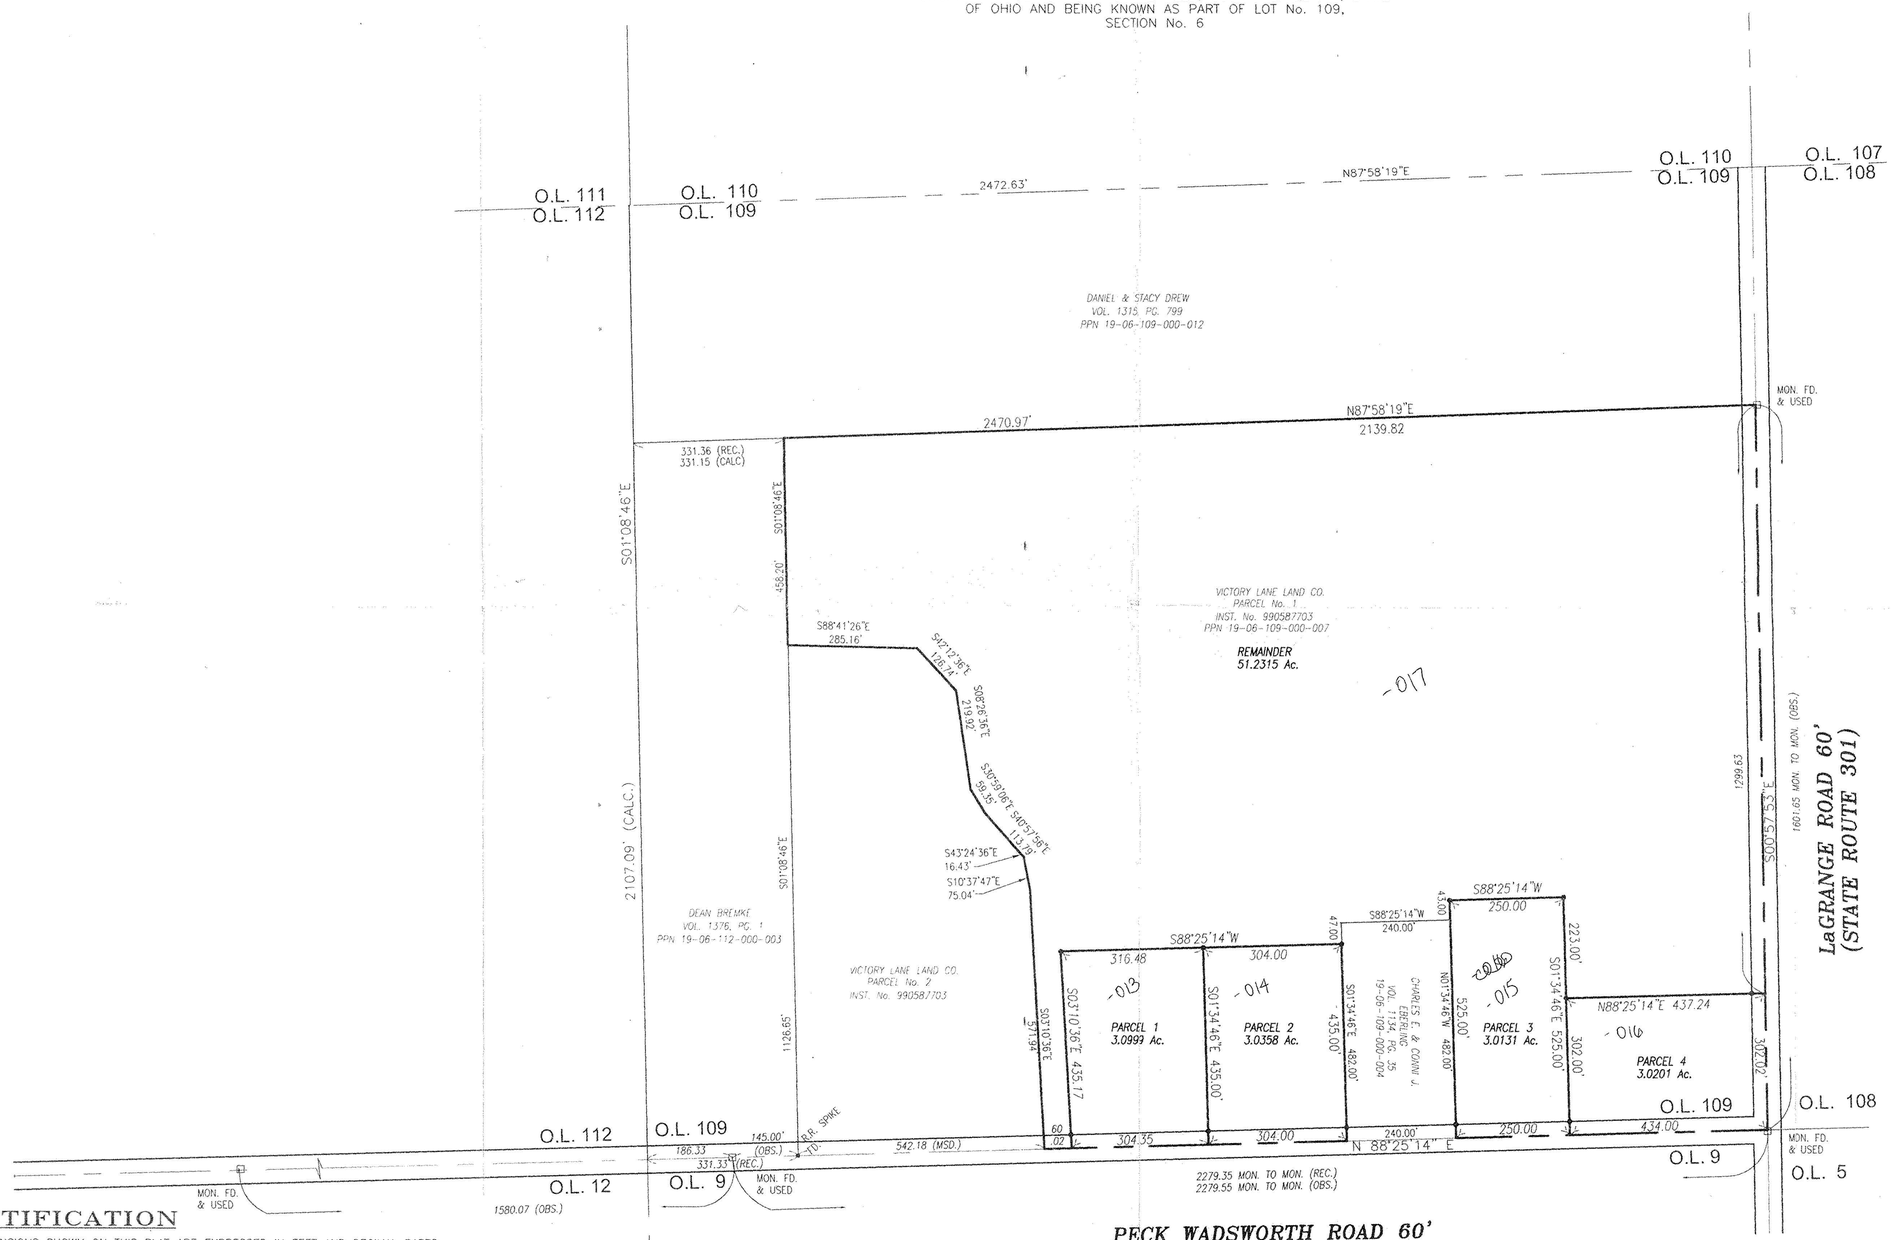

No 01053
APPROVED
LORAIN CO.
MAP DEPT
DATE 4-17-02
PAGE 19-B
BY JHatfield
02-01053

CERTIFICATION

DIMENSIONS SHOWN ON THIS PLAT ARE EXPRESSED IN FEET AND DECIMAL PARTS THEREOF. ALL BEARINGS ARE TO AN ASSUMED MERIDIAN AND ARE USED TO INDICATE ANGLES ONLY. PERMANENT MONUMENTS WERE FOUND OR SET AT ALL POINTS INDICATED HEREON, ALL OF WHICH I CERTIFY TO BE CORRECT.

STATE OF OHIO
JAMES A. RESAR
6361
REGISTERED
SURVEYOR

JAMES A. RESAR, P.E.

REVISIONS

J.A.R. Engineering & Surveying, Inc.
CONSULTING ENGINEERS / SURVEYORS
24629 DETROIT ROAD WESTLAKE, OHIO 44145
Phone:(440)-871-8345
Proj. No. XXXXXXXX

BOUNDARY/PARCEL MAP
ST. RT. 301 &
PECK WADSWORTH RD.
PENFIELD, OHIO

1/1
03/02