SIMPLE PROPERTY SPLIT
FOR

MARILYN HERMANN & RONALD ZAMBO

SITUATED IN THE TOWNSHIP OF PENFIELD, COUNTY OF LORAIN AND STATE OF OHIO AND KNOWN AS BEING PART OF ORIGINAL PENFIELD LOT NO. 43, TRACT NO. 6, AND PART OF ORIGINAL PENFIELD TOWNSHIP LOTS NOS. 44 AND 45, TRACT NO. 5.

James A. Resar P.S.

STATE OF OHIO
JAMES A. RESAR
6361
REGISTERED SURVEYOR

REVISED 12-1-92
REVISED 11-20-92
REVISED 4-17-92
REVISED 12-9-91
REVISED 11-27-91
REVISED 11-25-91
REVISED 9-5-91
REVISED 8-6-91
REVISED 7-11-91
DATE: MARCH 27, 1989
SCALE: 1" = 100'
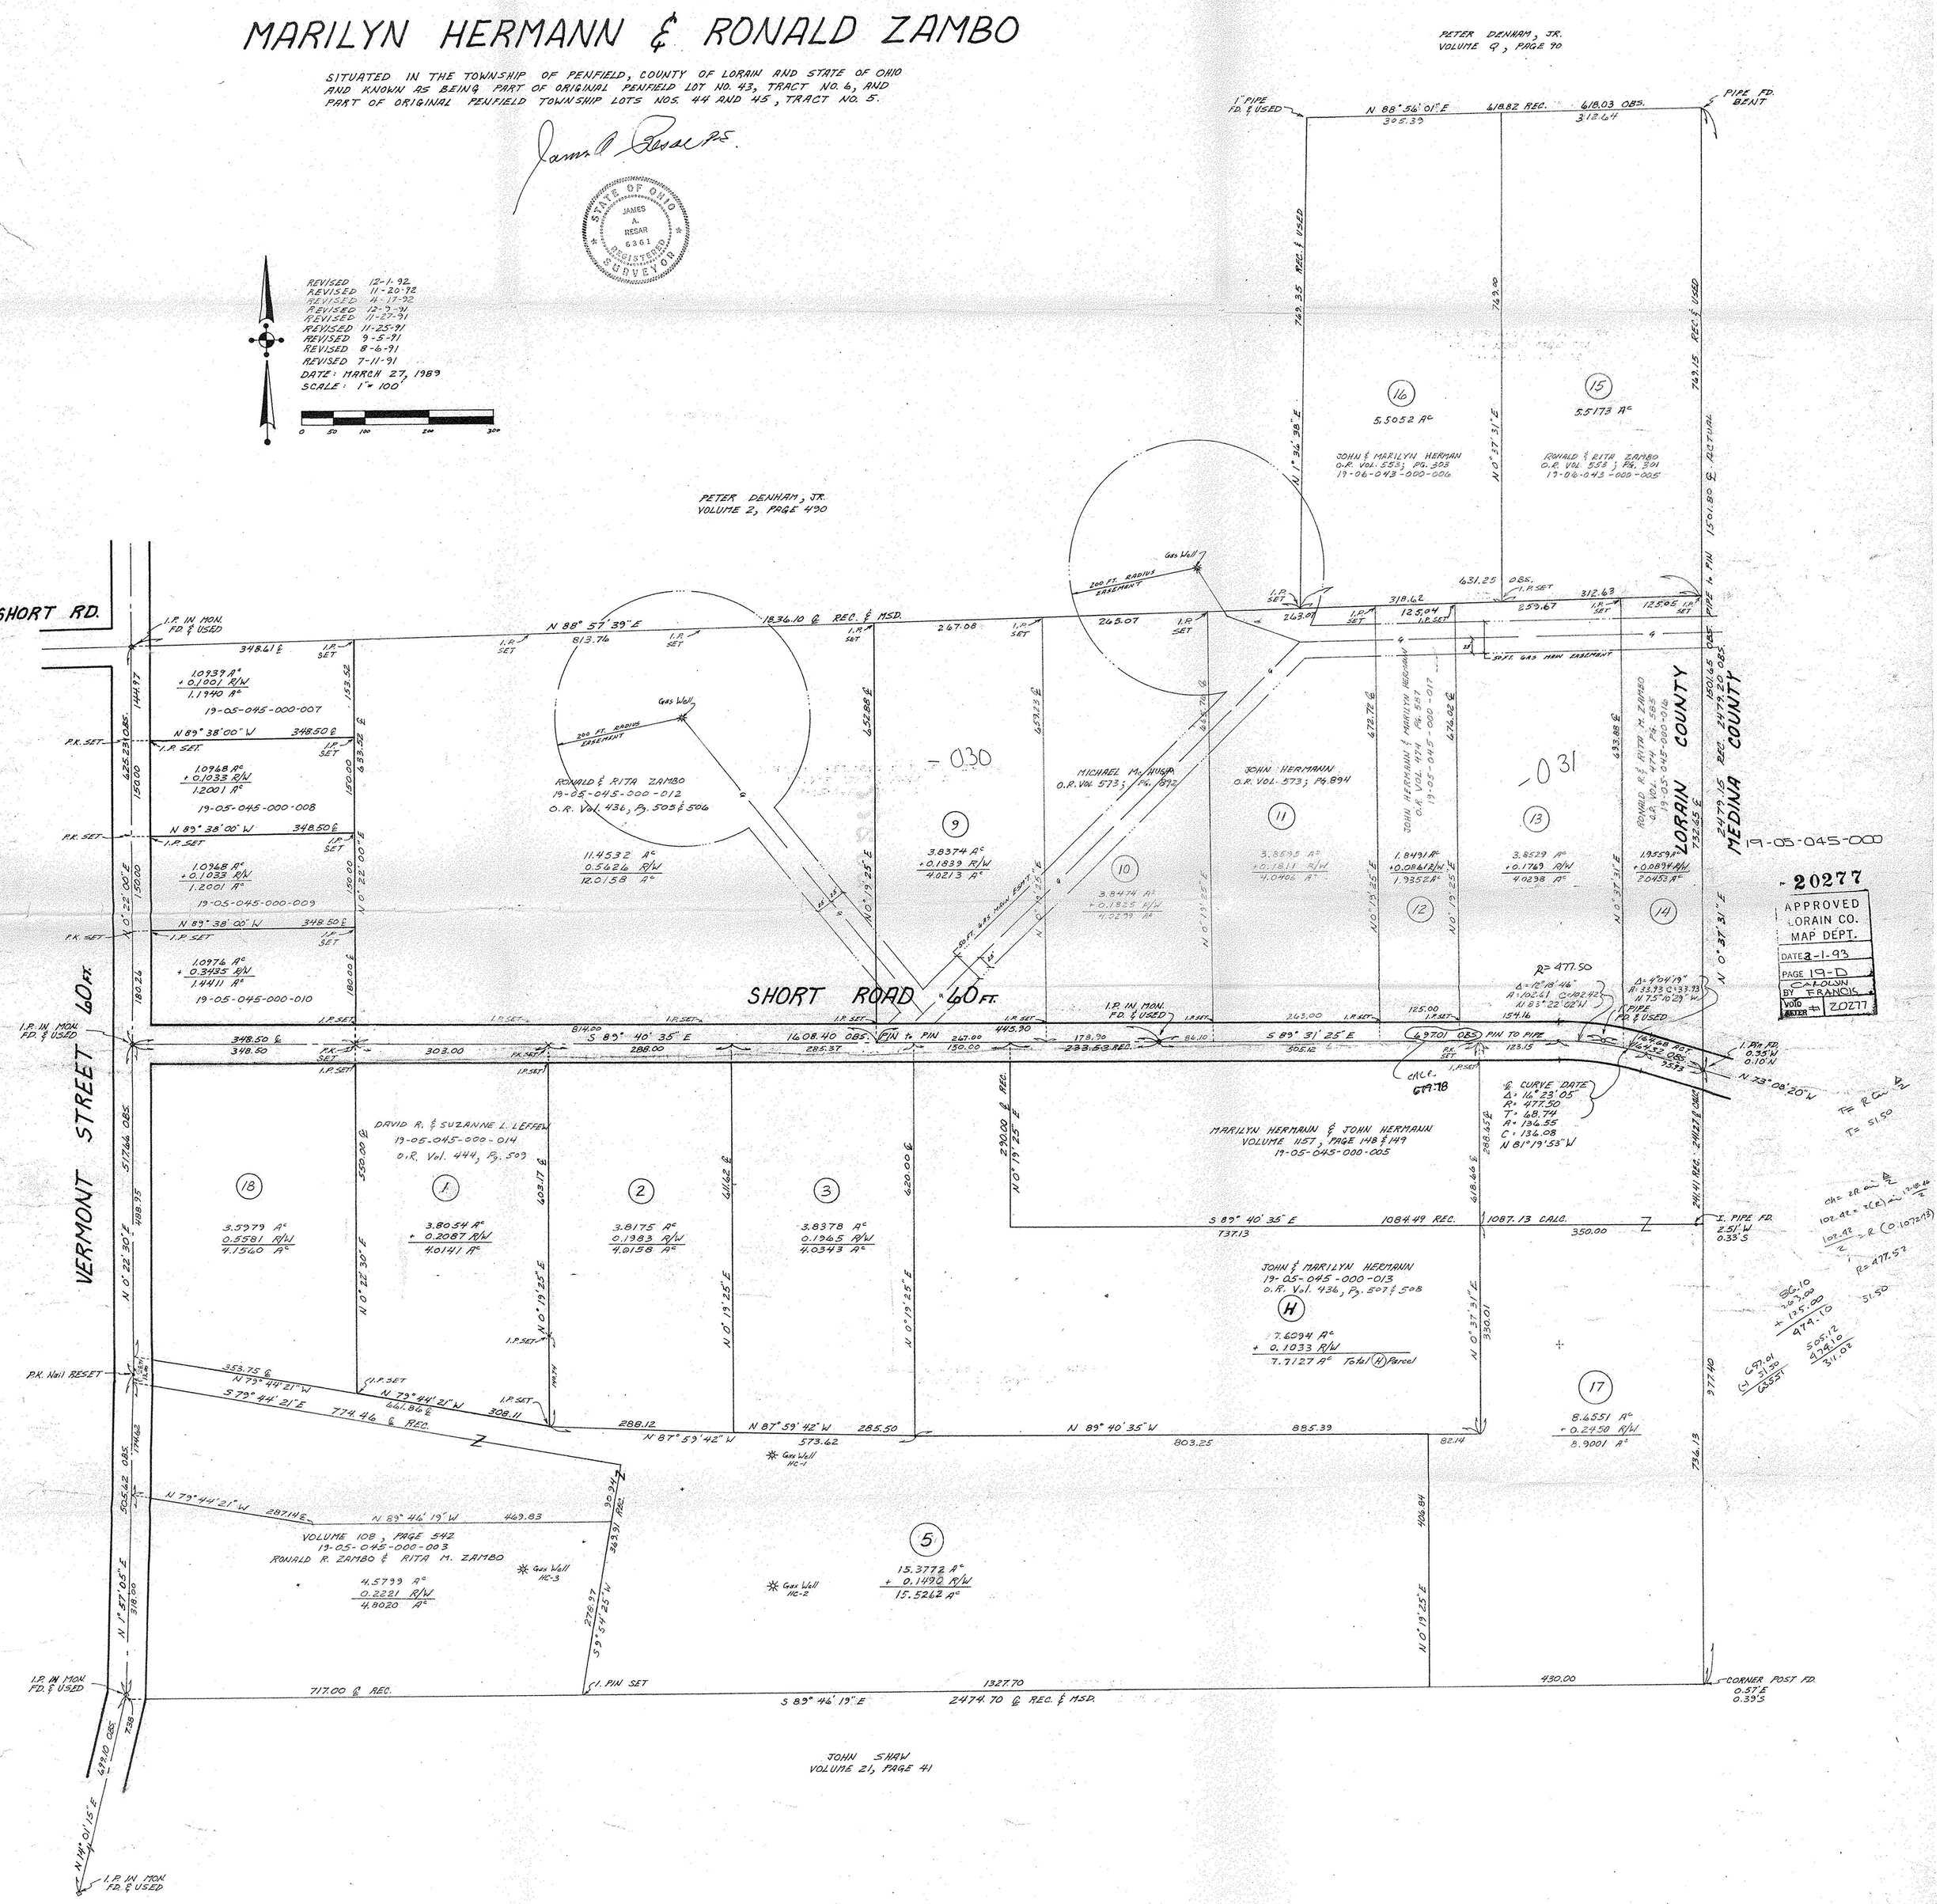
0 50 100 200 300