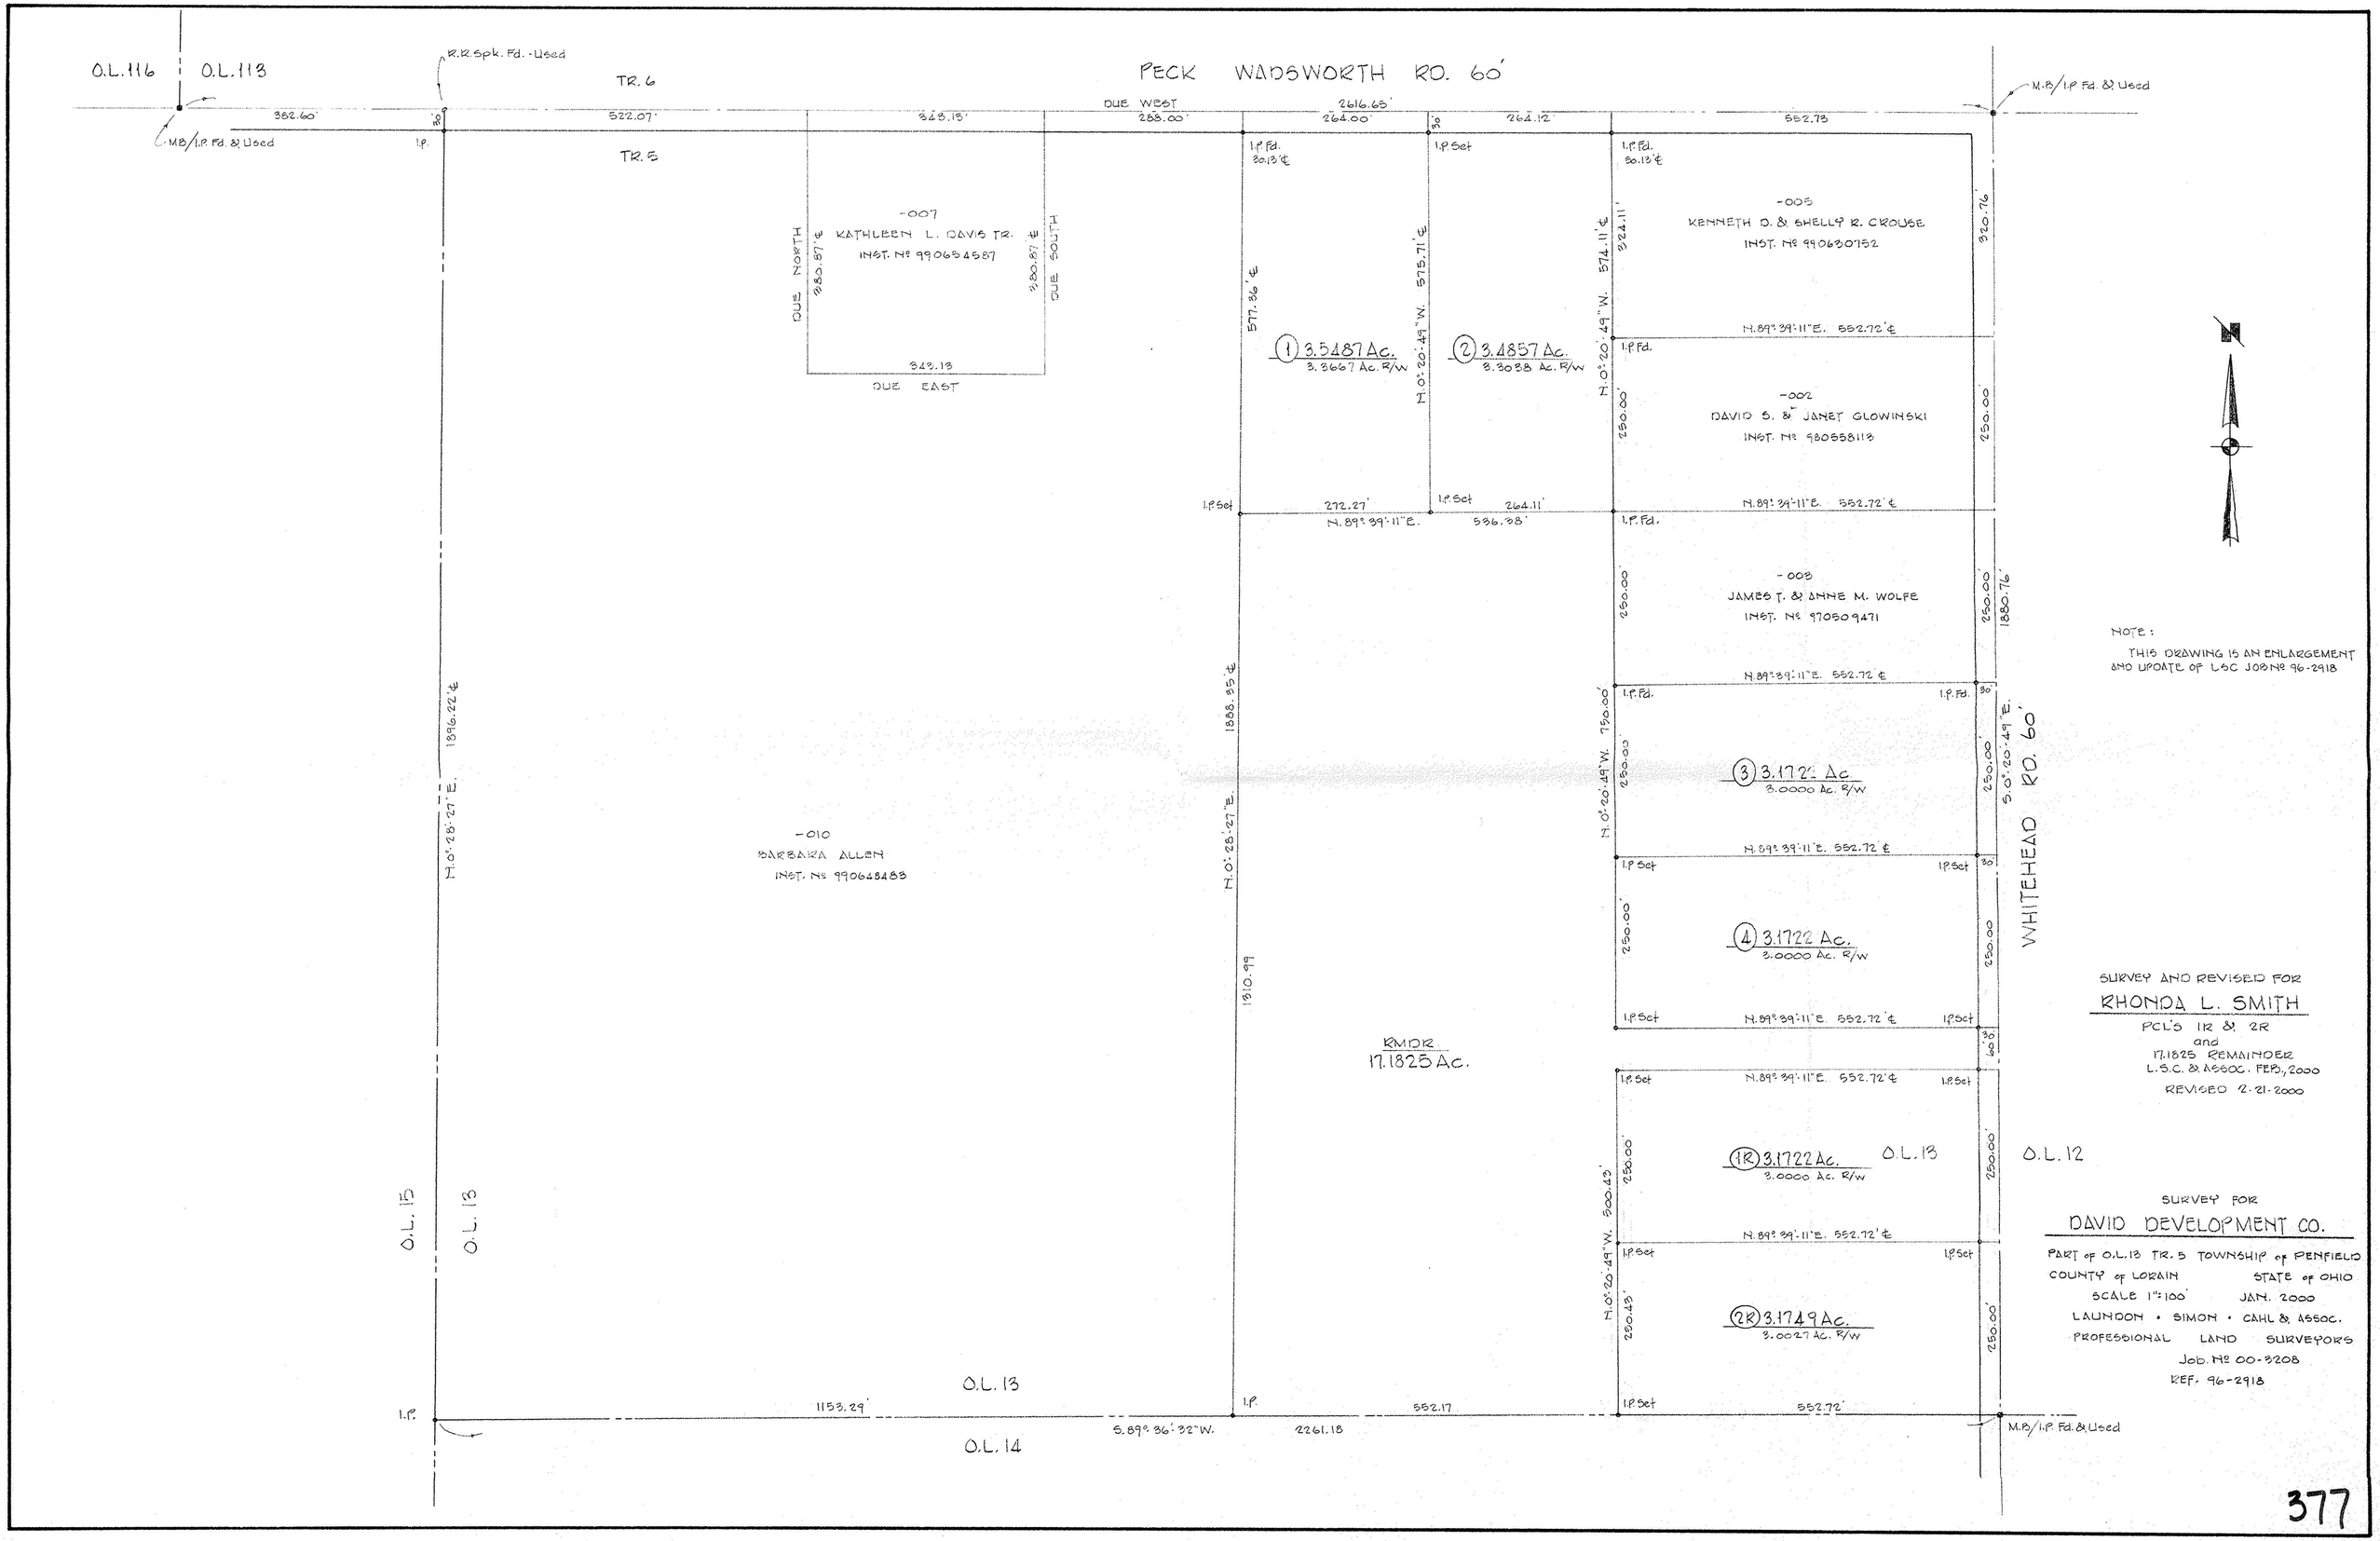

NOTE:

THIS DRAWING IS AN ENLARGEMENT AND UPDATE OF LSC JOB Nº 96-2918

SURVEY AND REVISED FOR

RHONDA L. SMITH

PCL'S 1R & 2R
and
17.1825 REMAINDER
L.S.C. & ASSOC. FEB., 2000
REVISED 2-21-2000

SURVEY FOR

DAVID DEVELOPMENT CO.

PART OF O.L. 13 TR. 5 TOWNSHIP OF PENFIELD
COUNTY OF LORAIN STATE OF OHIO
SCALE 1"=100' JAN. 2000
LAUNDON • SIMON • CAHL & ASSOC.
PROFESSIONAL LAND SURVEYORS
Job. Nº 00-3208
REF. 96-2918