MAP OF SURVEY AND LOT SPLIT

SITUATED IN THE TOWNSHIP OF ROCHESTER, COUNTY OF LORAIN, STATE OF OHIO AND KNOWN AS PART OF ORIGINAL LOT 3, TRACT 3 OF SAID TOWNSHIP. ALSO BEING AS DIVISION OF SUBLOT 5 OF THE "ELTON CAMPBELL SUBDIVISION" AS RECORDED IN V. 48 P. 80 OF LORAIN COUNTY PLAT RECORDS.

NORTH

SCALE 1" = 100'

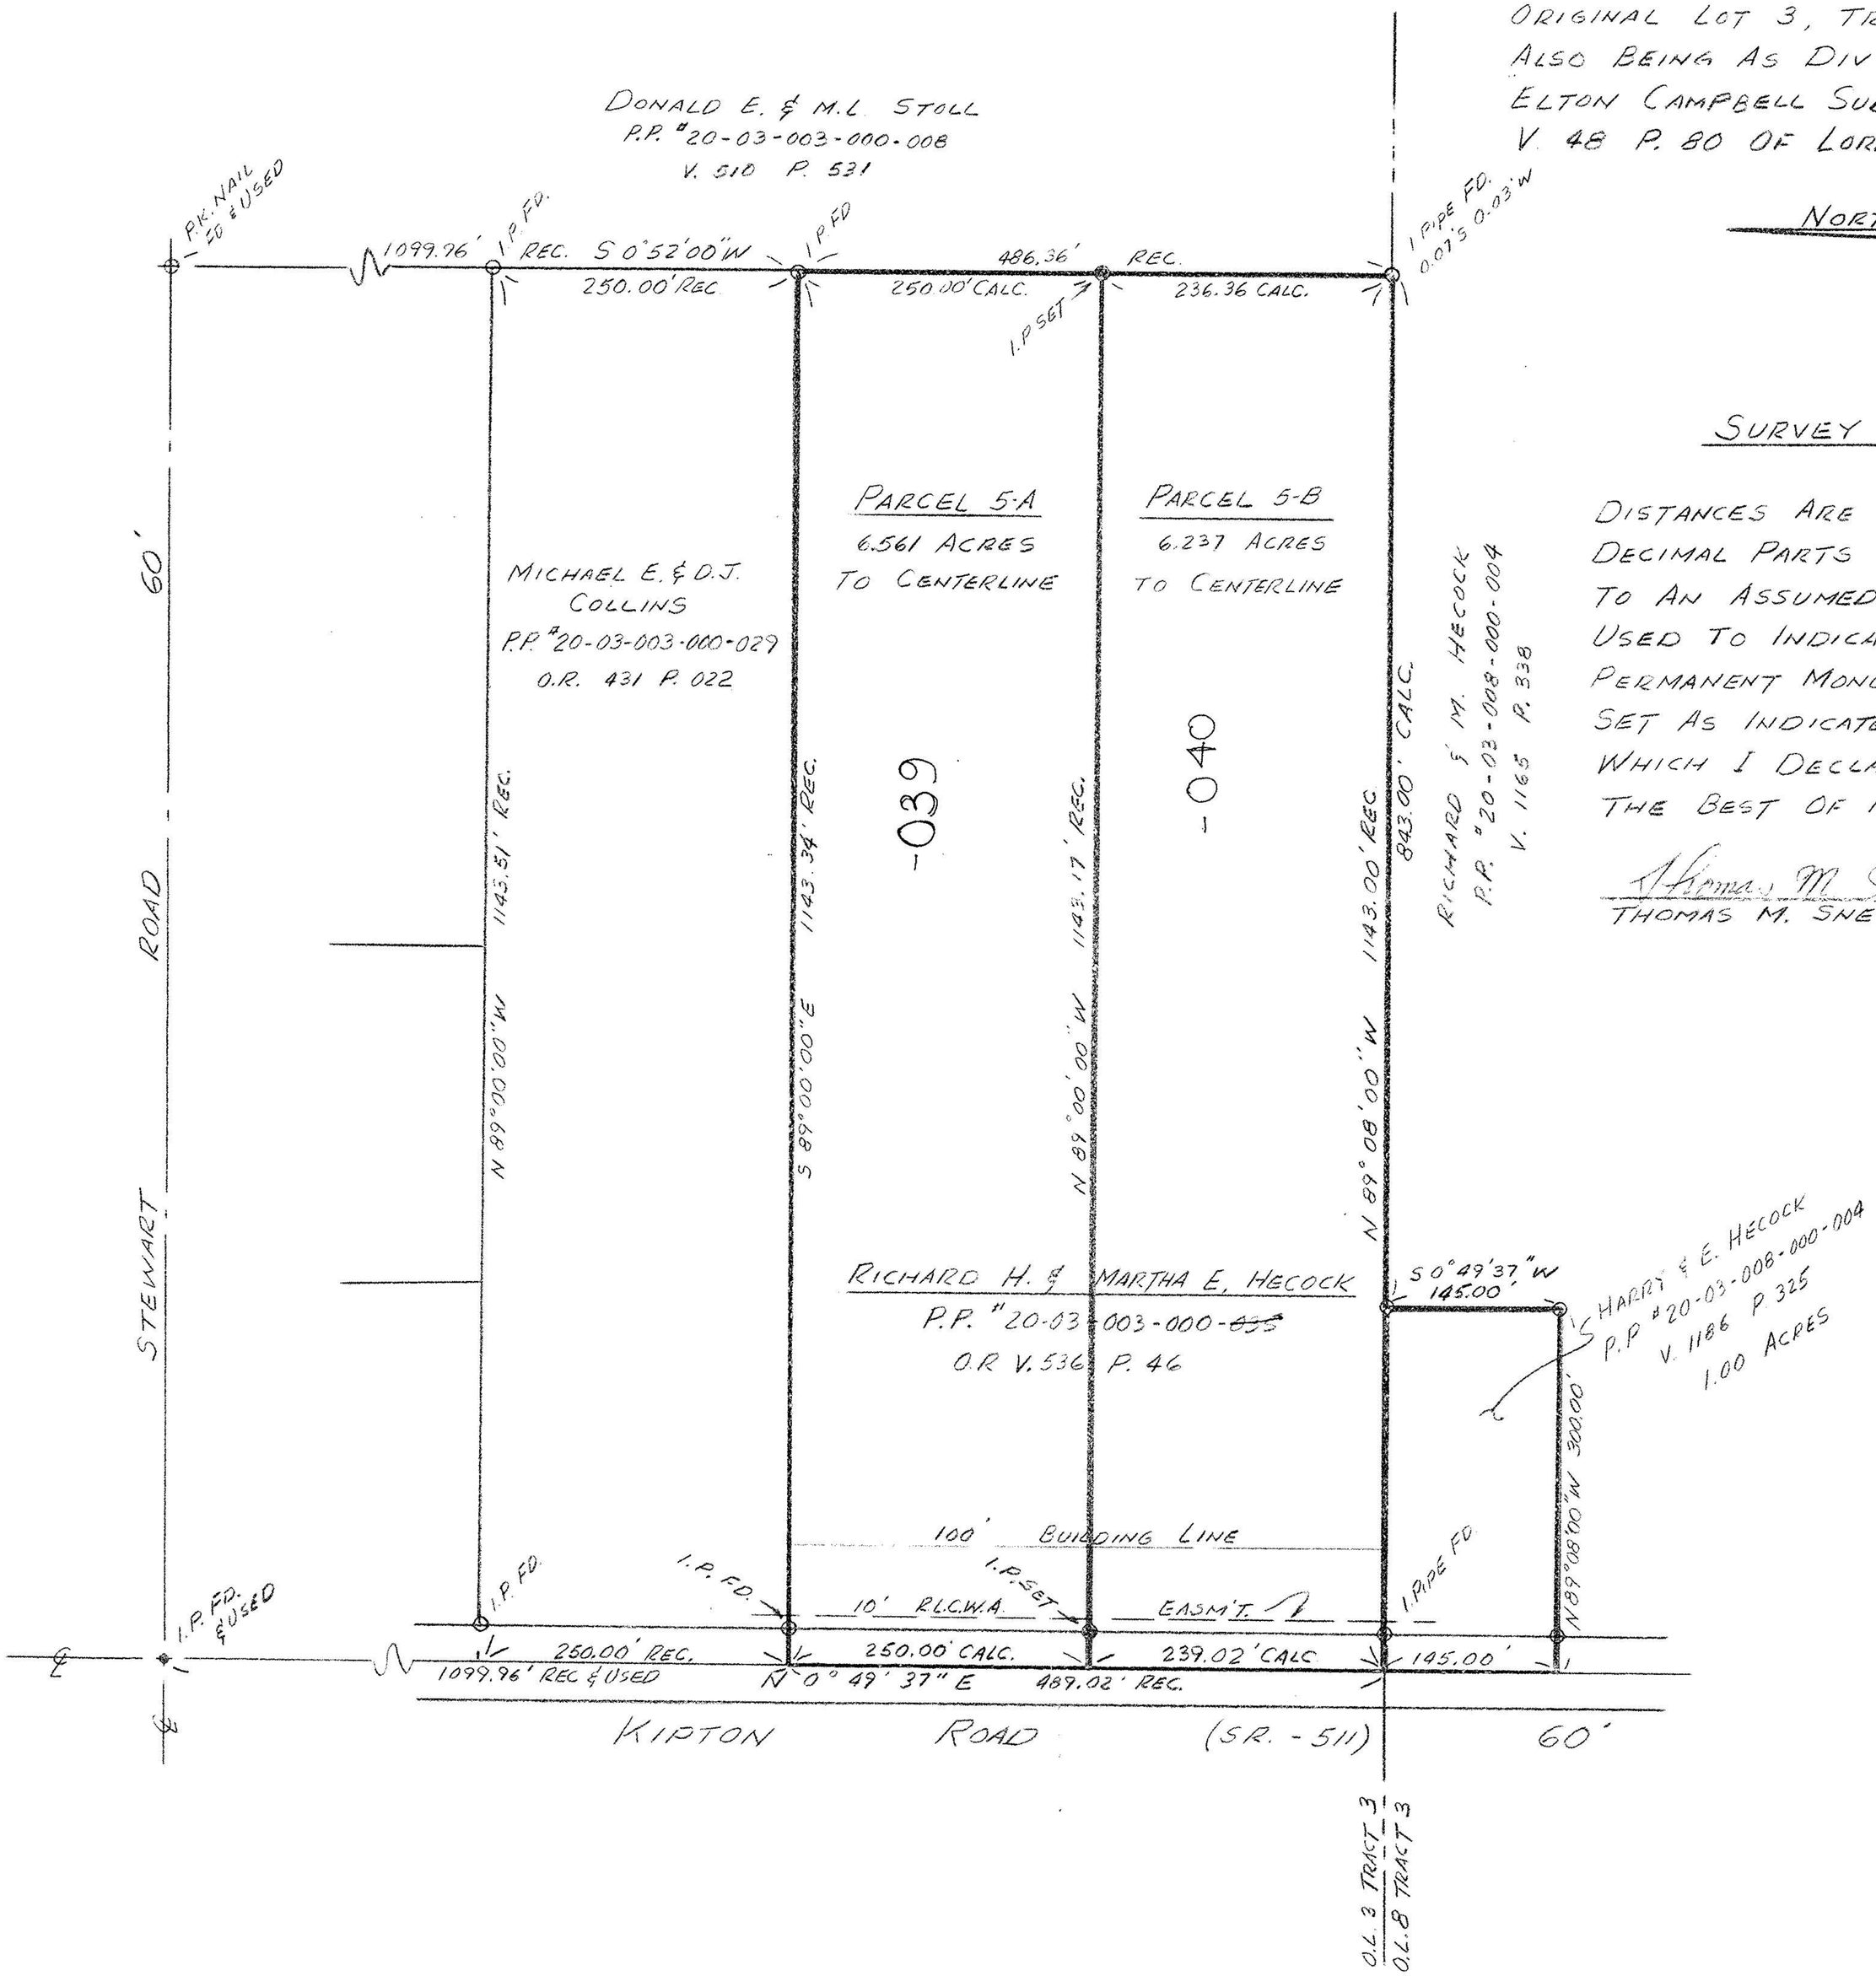

SURVEY STATEMENT

DISTANCES ARE EXPRESSED IN FEET AND DECIMAL PARTS THEREOF. BEARINGS ARE TO AN ASSUMED MERIDIAN AND ARE USED TO INDICATE ANGLES ONLY. PERMANENT MONUMENTS WERE FOUND OR SET AS INDICATED HEREON. ALL OF WHICH I DECLARE TO BE CORRECT TO THE BEST OF MY ABILITIES AND BELIEF.

Thomas M. Snezek 8-30-94

THOMAS M. SNEZEK P.S. #7051

21103

APPROVED
LORAIN CO.
MAP DEPT

DATE 10-31-94

PAGE 20-G

BY CAROLYN FRANCIS

#21103