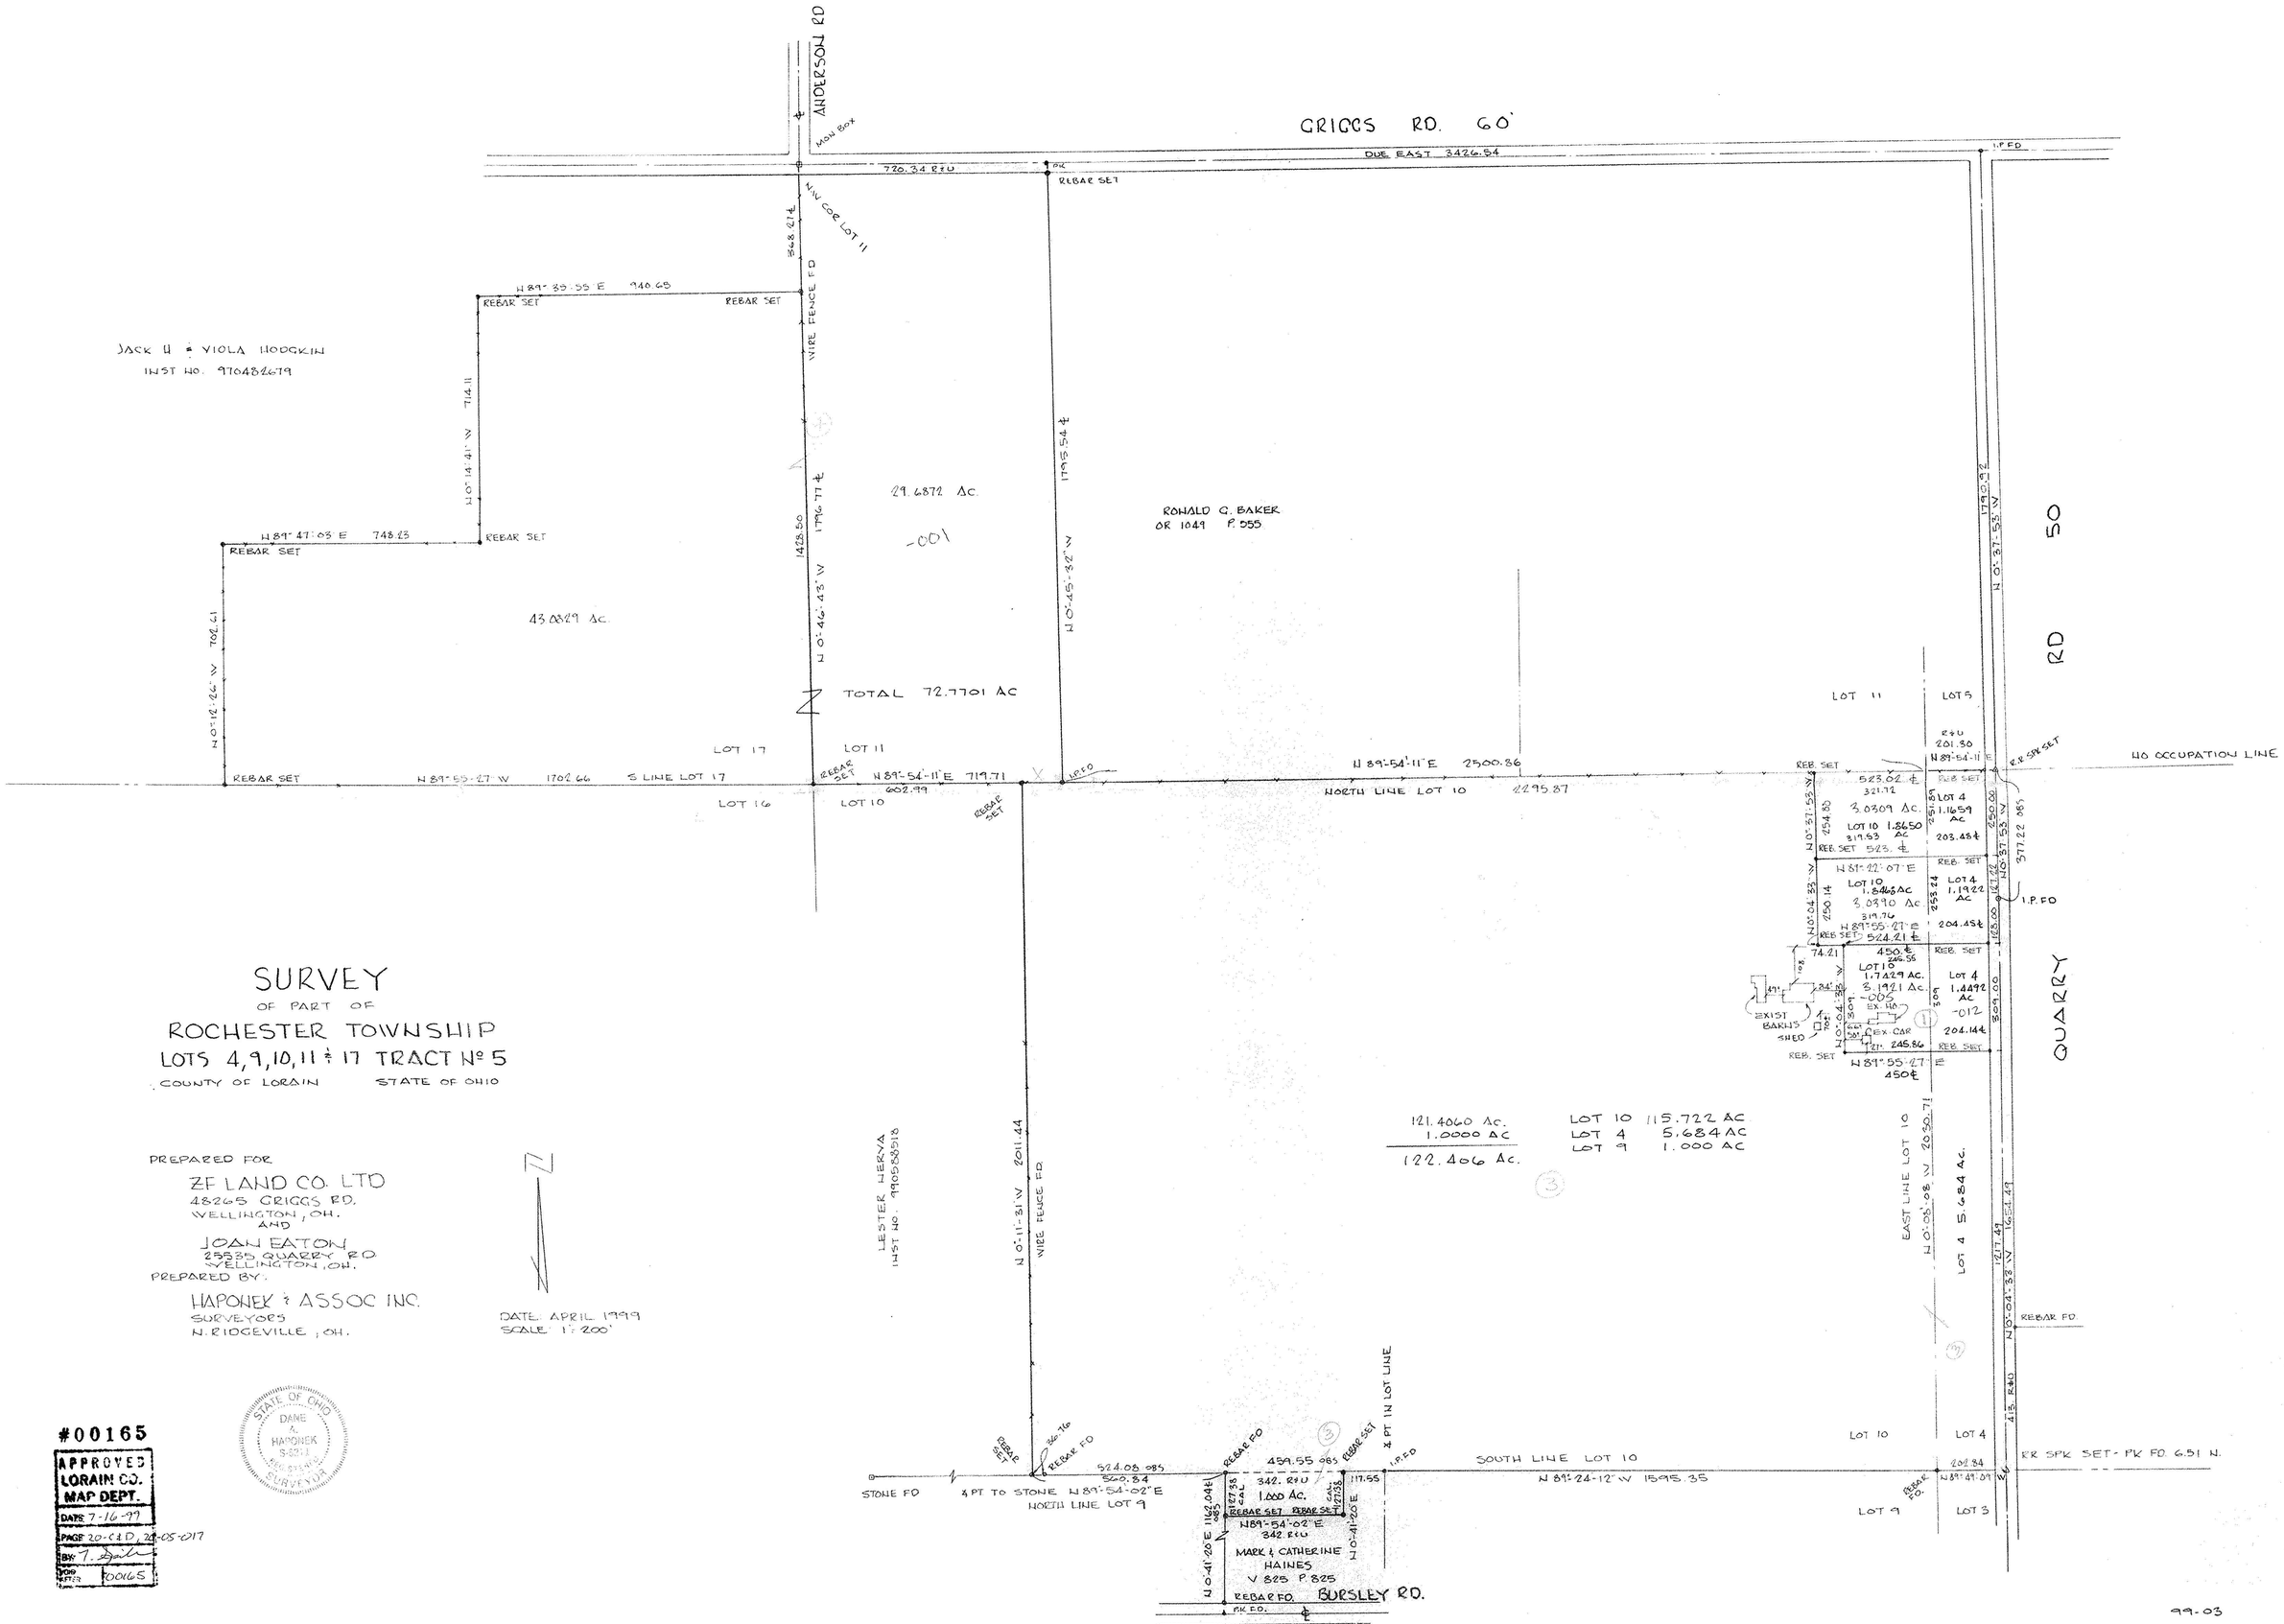

SURVEY

OF PART OF

ROCHESTER TOWNSHIP

LOTS 4, 9, 10, 11 & 17 TRACT № 5

COUNTY OF LORAIN STATE OF OHIO

PREPARED FOR

ZF LAND CO. LTD
48265 GRIGGS RD.
WELLINGTON, OH.
AND
JOAN EATON
25535 QUARRY RD
WELLINGTON, OH.

PREPARED BY:

HAPONEK & ASSOC INC.
SURVEYORS
N. RIDGEVILLE, OH.

DATE: APRIL 1999
SCALE: 1" 200'

STATE OF OHIO
DANE A. HAPONEK
S-8311
REGISTERED
SURVEYOR

#00165

APPROVED
LORAIN CO.
MAP DEPT.
DATE 7-16-99
PAGE 20-CAD, 20-05-017
BY: T. Gail
JOB NUMBER 00165