PLAT OF SURVEY FOR ELSTER&SALLY E. RATLIFF
BEING A PART OF ORIGINAL LOT NO.23, TRACT 5
ROCHESTER TOWNSHIP, COUNTY OF LORAIN
STATE OF OHIO

All bearings are magnetic and are to be used for the determination of angles only.

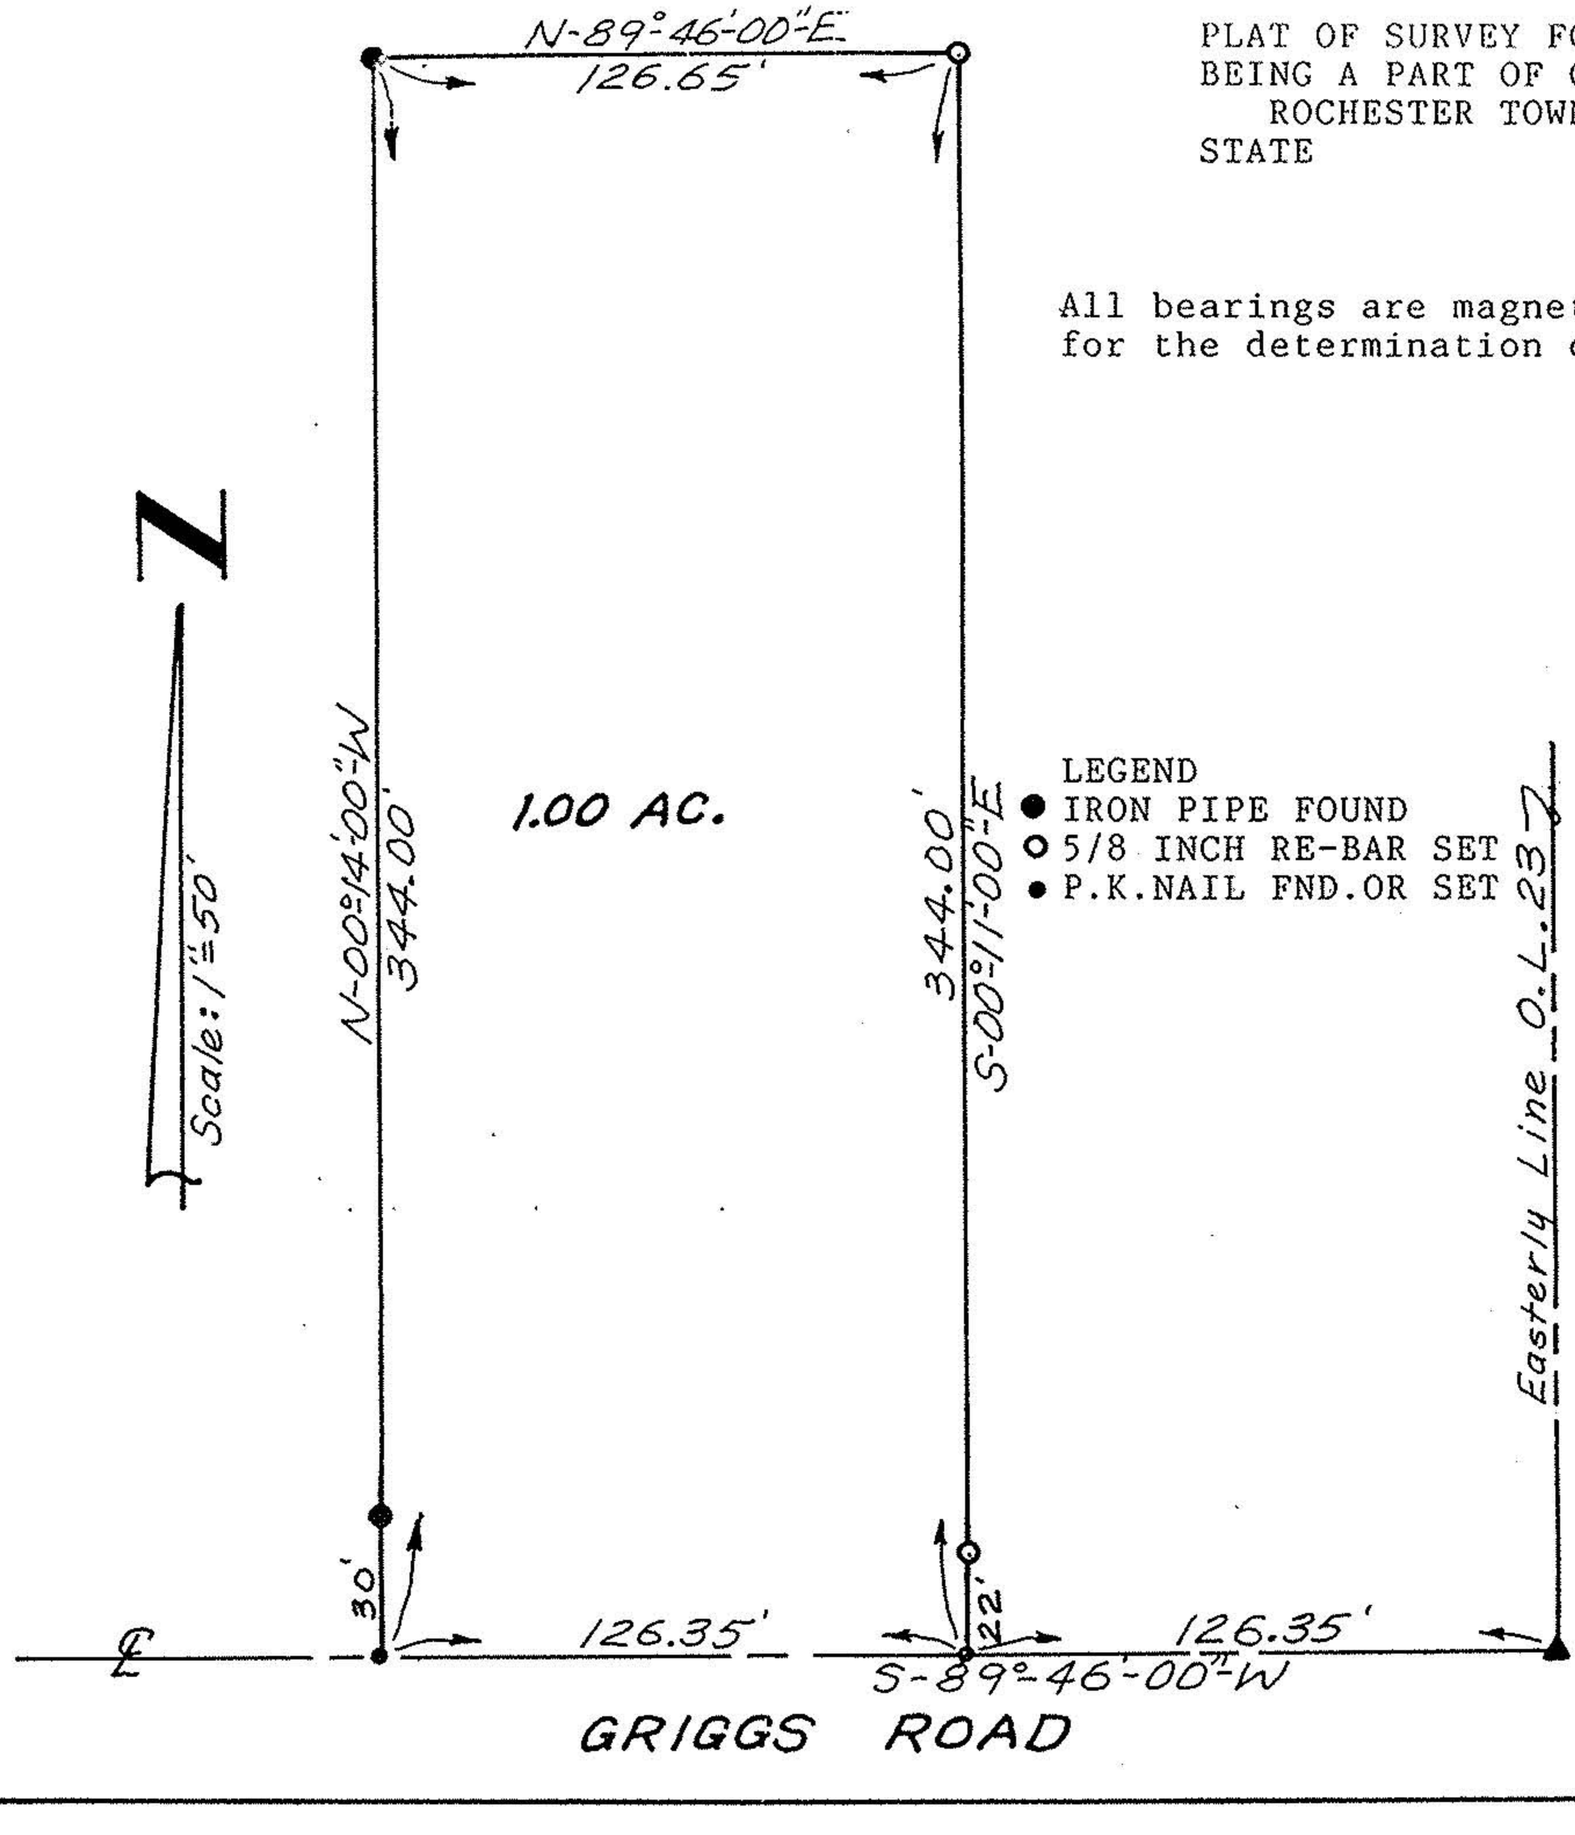

LEGEND
● IRON PIPE FOUND
○ 5/8 INCH RE-BAR SET
● P.K.NAIL FND.OR SET

#17492

APPROVED
LORAIN CO.
MAP DEPT.
DATE 6-23-87
PAGE 20-05-023B
BY C. FRANCIS
VOID AFTER 17492

William L. Fox
William L. Fox, P.S.
Registered Surveyor No.5878

STATE OF OHIO
WILLIAM
L.
FOX
5878
REGISTERED
PROFESSIONAL SURVEYOR

Job No. 58725 5/30/87 W.L.F.