LAUNDON • SIMON • CAHL & ASSOC., INC.
CONSULTING ENGINEERS & SURVEYORS
110 MIDDLE AVE. ELYRIA, O. 44035

SURVEY FOR:

PAUL BRADY

Orig. Lot 29	City of	Date AUG. 4, '93 Scale 1"=200'
Orig. Sec	Village of	Dwn. by R.G.S. Chkd. by R.C.
Tract 5	County of LORAIN	Job No. 93-2471 F.B. 229/70
Township of ROCHESTER	State of OHIO	Printed

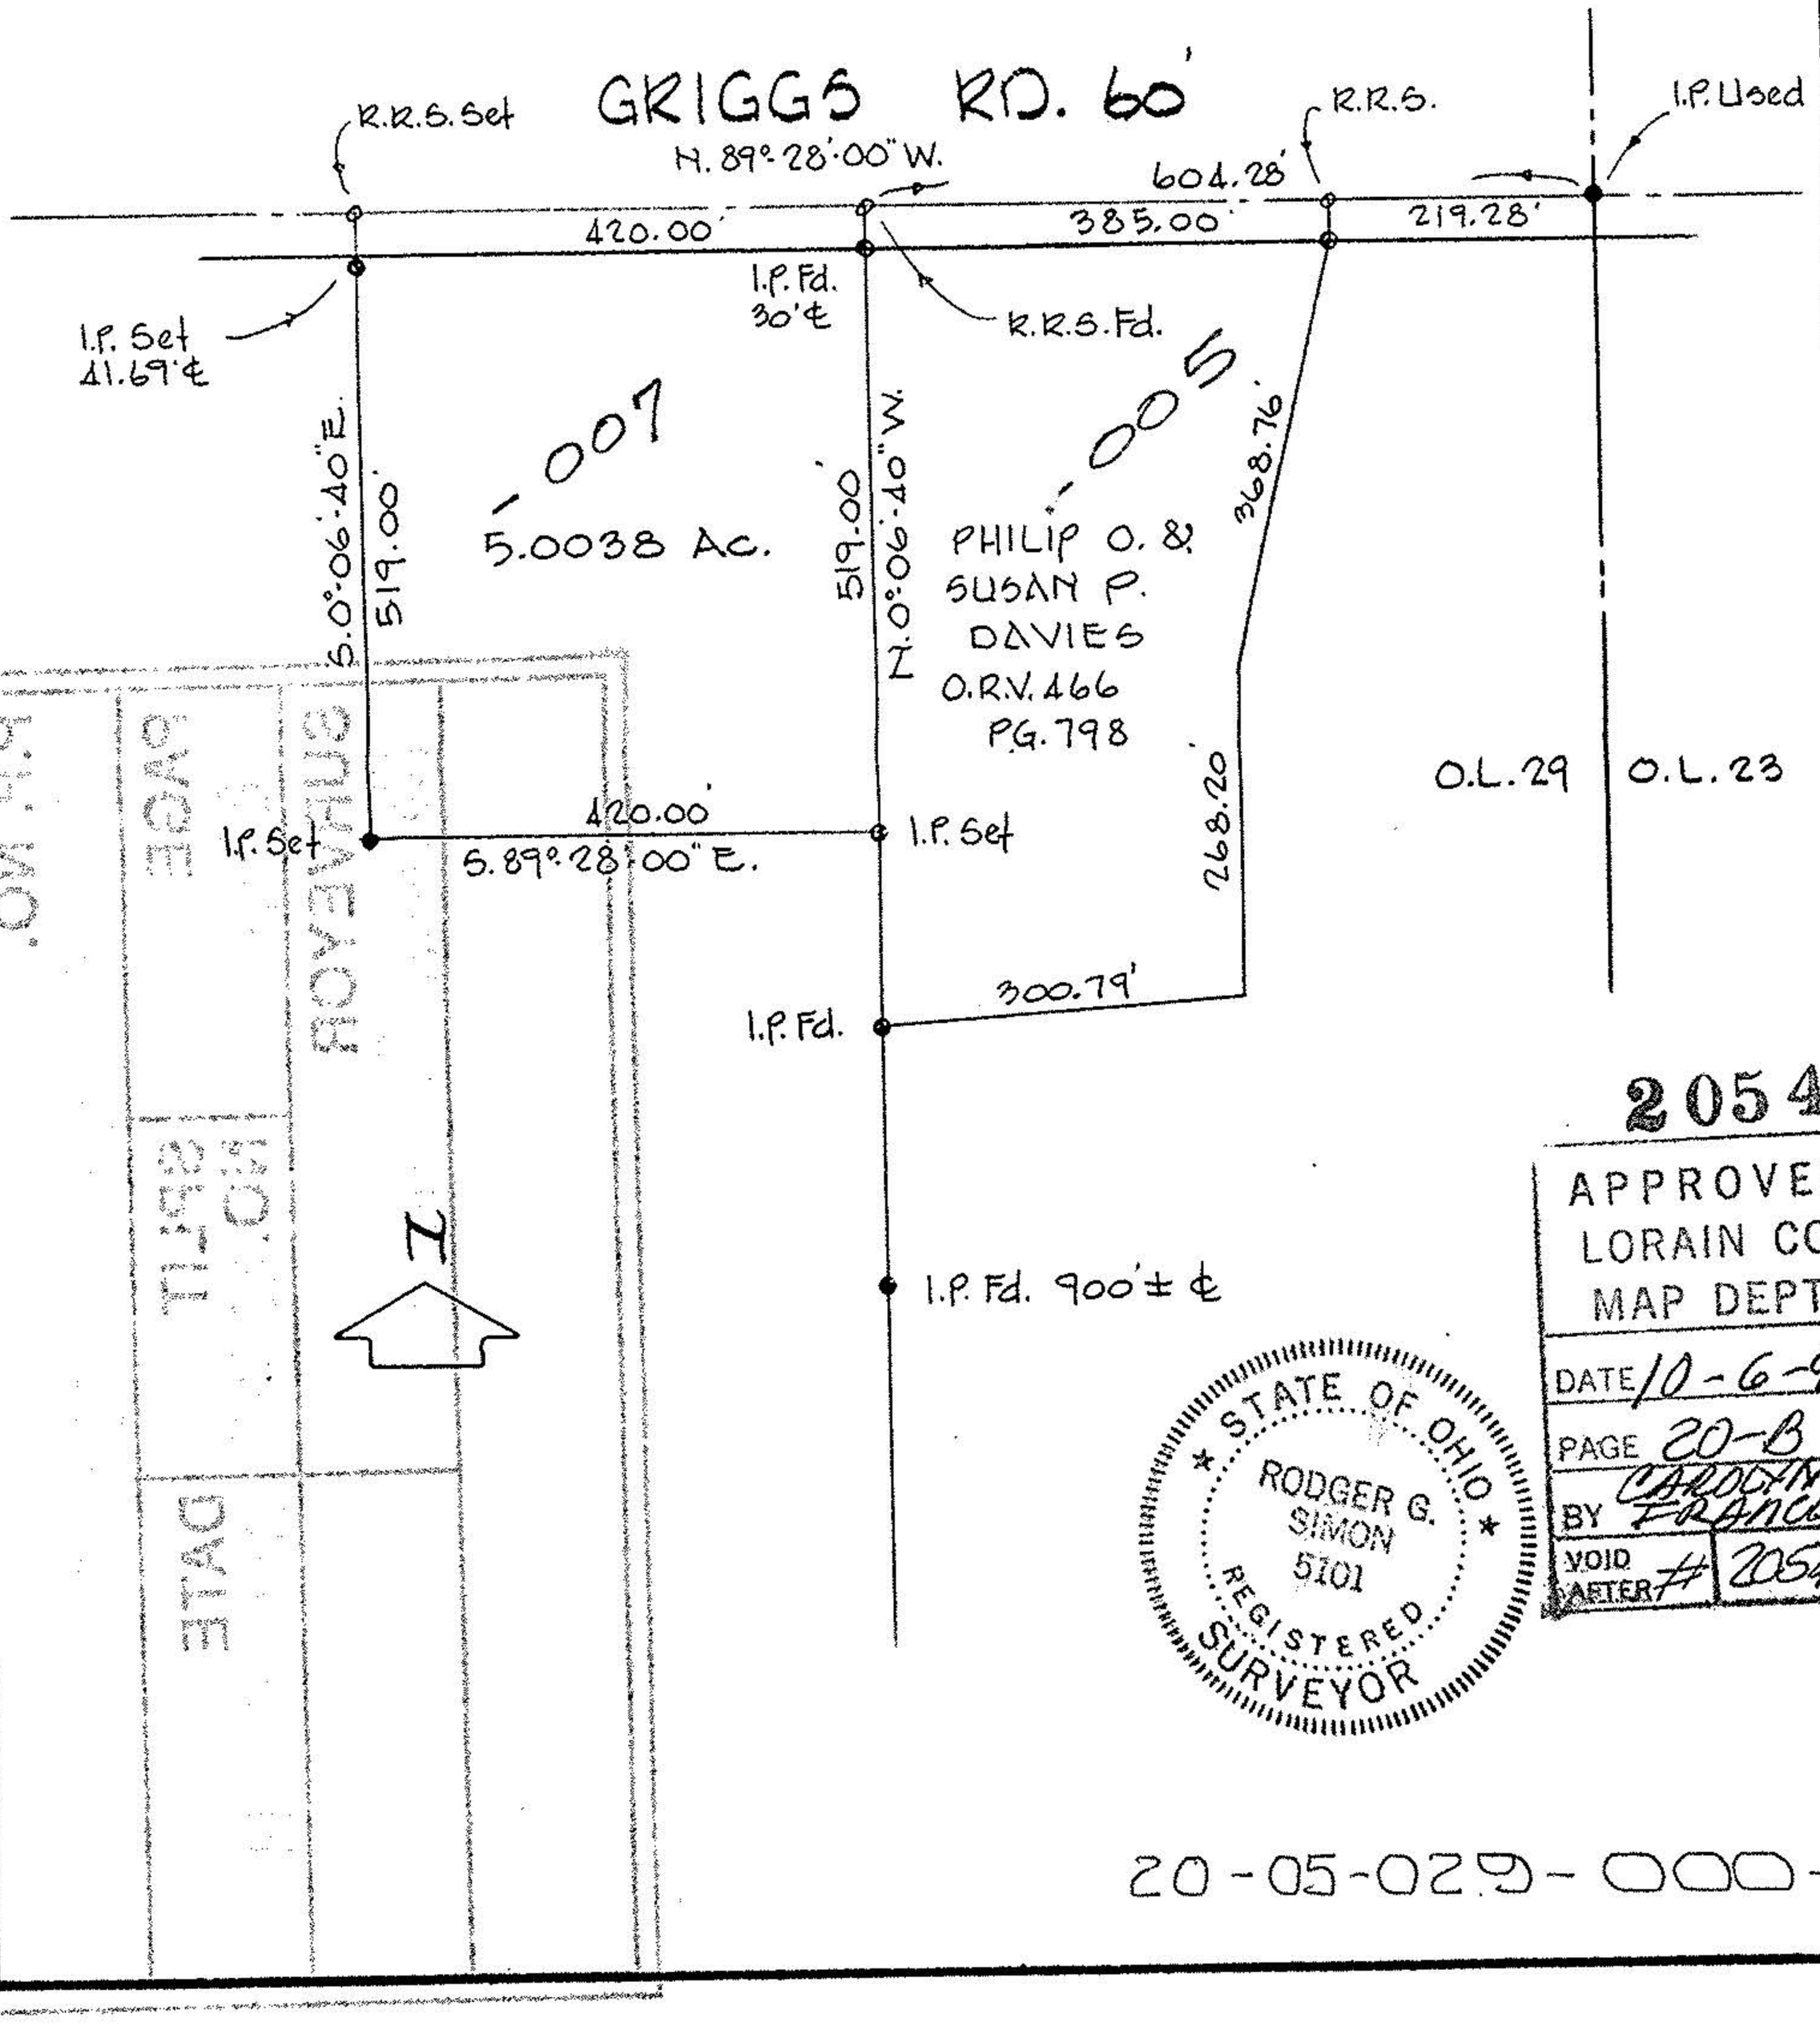

20545

APPROVED
LORAIN CO.
MAP DEPT.
DATE 10-6-93
PAGE 20-B
BY CAROLYN FRANCIS
VOID AFTER # 20545

STATE OF OHIO
RODGER G. SIMON 5101
REGISTERED SURVEYOR

20-05-029-000-