PLAT OF BOUNDARY SURVEY

BARB McAUSLAND

PARTS OF LOT THIRTY (30), TRACT FIVE (5)
ROCHESTER TOWNSHIP, LORAIN COUNTY, OHIO

KERG SURVEYING

CHARLES A. KERG
REGISTERED LAND SURVEYOR
102 West Main Street
SHELBY, OHIO 44875

SCALE: 1" = 100'

100 75 50 25 0 50 100

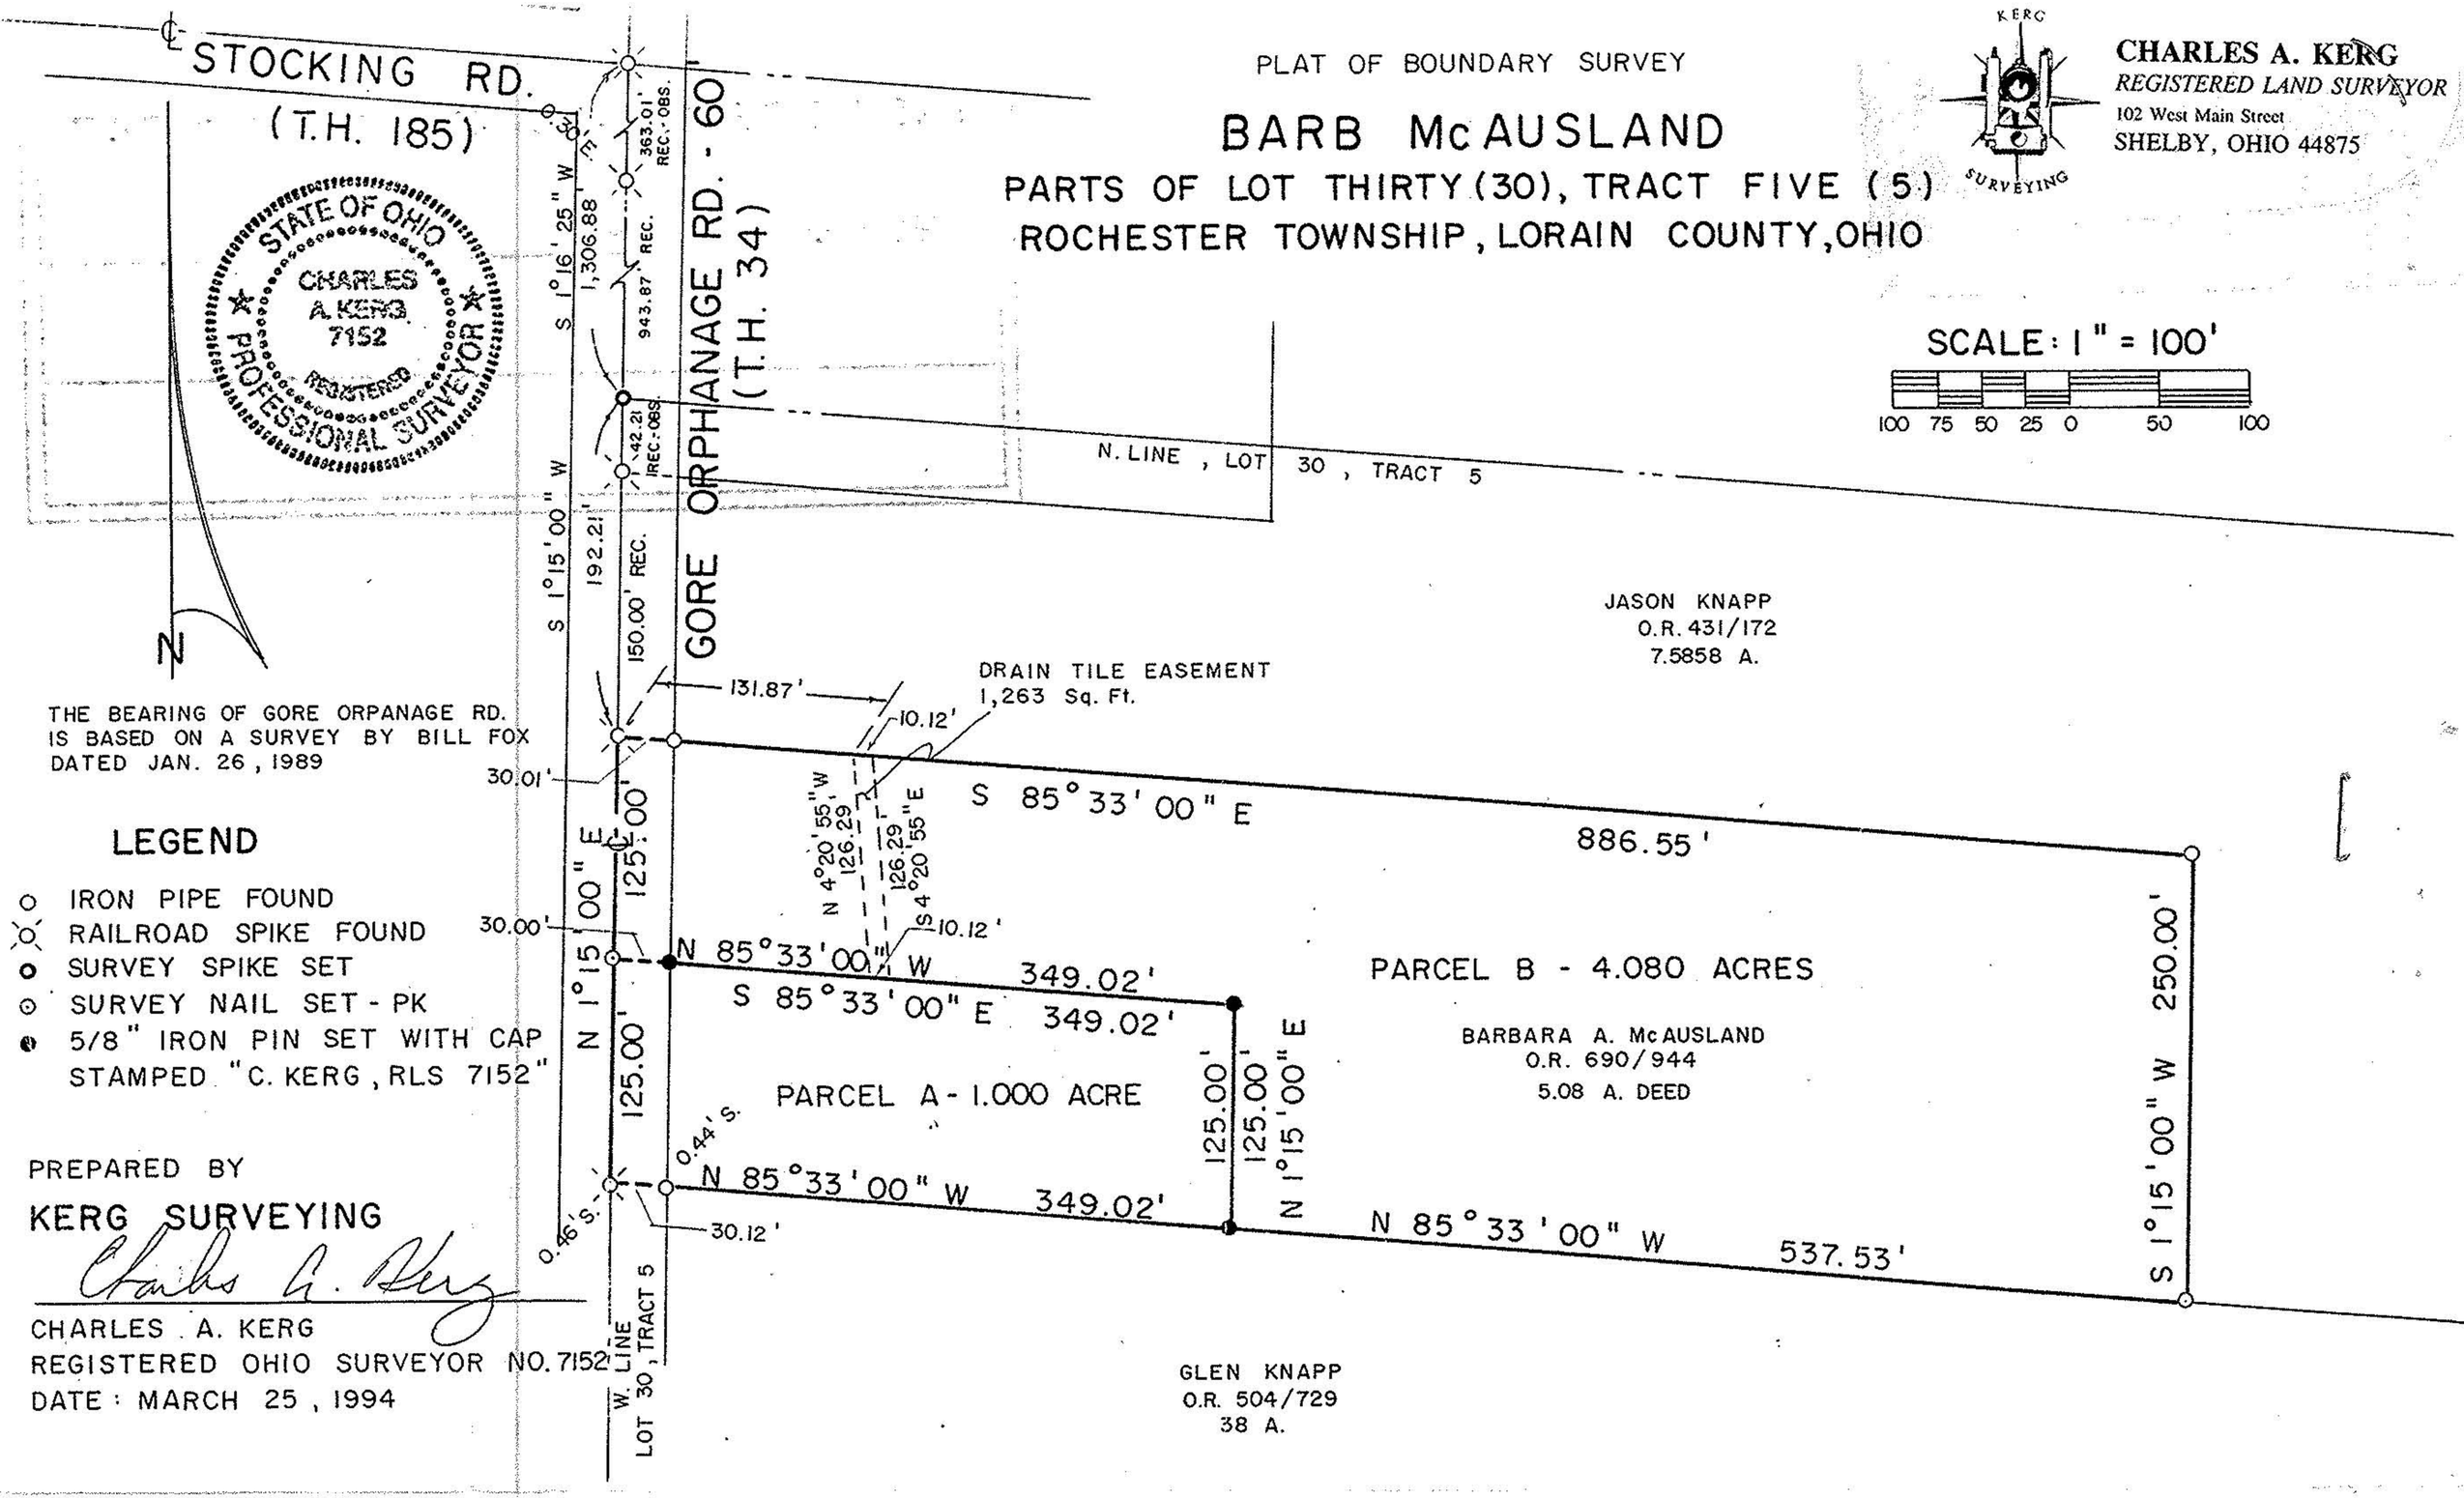

THE BEARING OF GORE ORPANAGE RD. IS BASED ON A SURVEY BY BILL FOX DATED JAN. 26, 1989

LEGEND

- ○ IRON PIPE FOUND
- RAILROAD SPIKE FOUND
- ● SURVEY SPIKE SET
- ⊙ SURVEY NAIL SET - PK
- ● 5/8" IRON PIN SET WITH CAP STAMPED "C. KERG, RLS 7152"

PREPARED BY

KERG SURVEYING

Charles A. Kerg

CHARLES A. KERG
REGISTERED OHIO SURVEYOR NO. 7152
DATE: MARCH 25, 1994