PARCEL I.D. NO. OHE 000 293
LORAIN COUNTY, OHIO
20-05-023-500-001

PT. 20-05-023-500.001
[redacted]

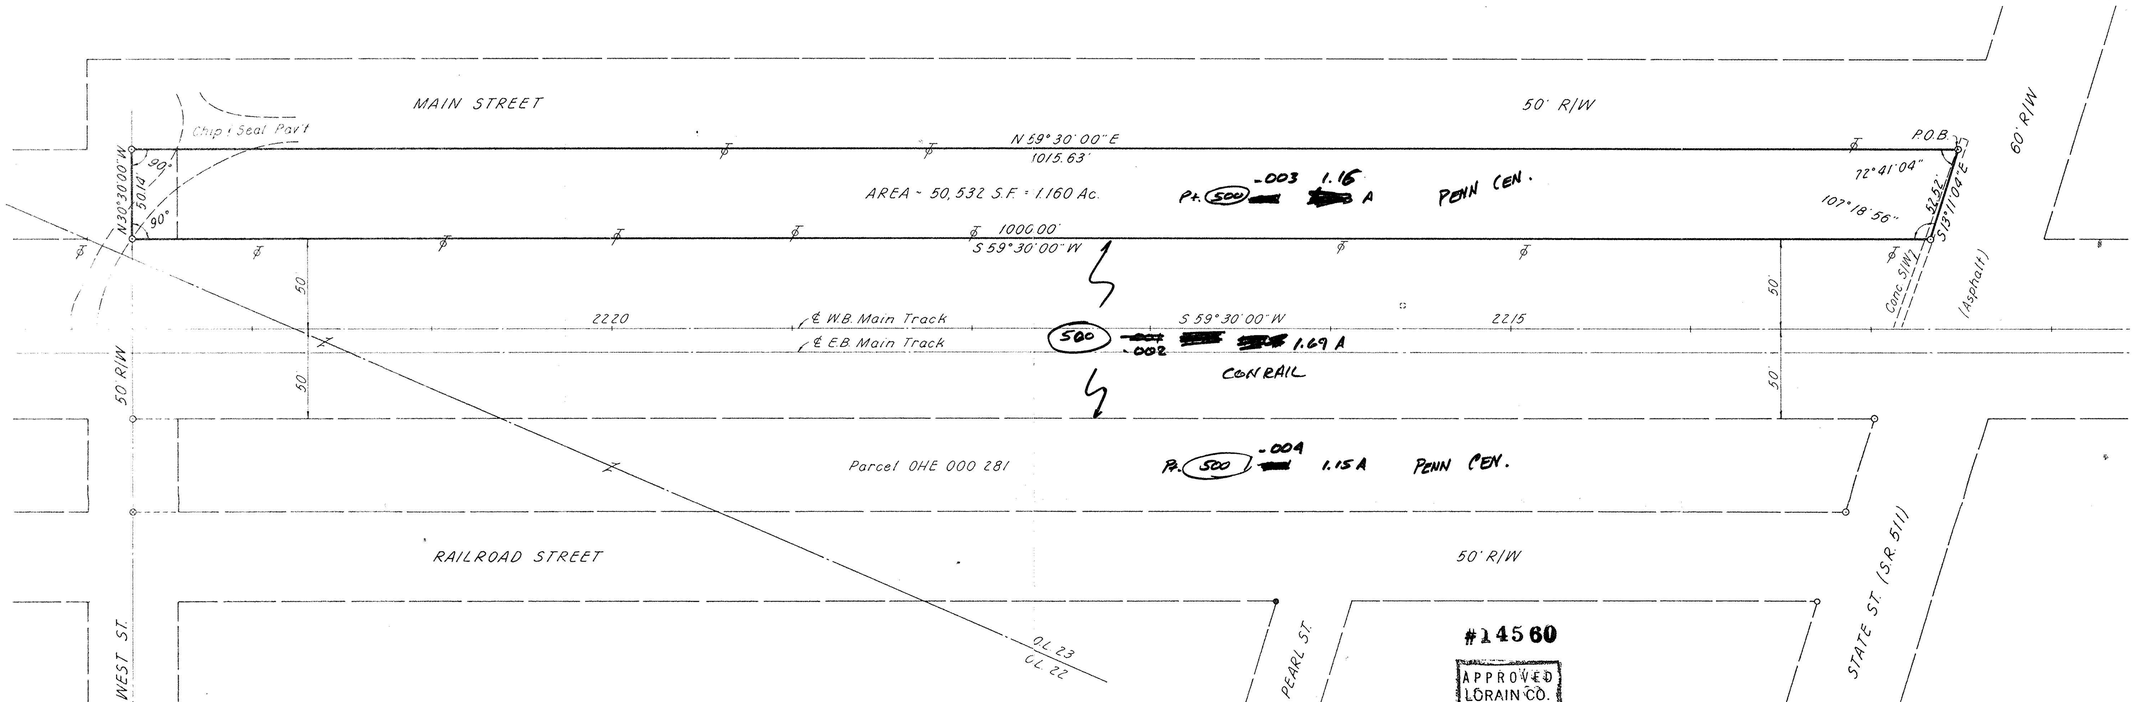

#14560

APPROVED
LORAIN CO.
MAP DEPT.
DATE 3-3-82
PAGE 20-05-023-B
BY T. McNeil
VOID AFTER

LEGEND
- I.P. Set
- I.P. Fd.
- R.R. Spike Set
- R.R. Spike Fd.

N

SCALE IN FEET
0 40 80

THIS SURVEY CERTIFIED AS TO CORRECTNESS TO THE CLEVELAND, CINCINNATI, CHICAGO, & ST. LOUIS RY. CO. AND TO THE TITLE INSURANCE COMPANY INSURING THEIR INTERESTS IN THE PREMISES.

RICHARD D. KELLER, REG. SURVEYOR NO. 5648

AUGUST 26, 1977

Richland Engineering Limited
CONSULTING ENGINEERS
MANSFIELD, OHIO

SURVEY of 1.160 Acres
being in the
VILLAGE and TWP. of ROCHESTER
O.L. 23, T-2-N, R-19-W
LORAIN COUNTY, OHIO

SYA-111 B

CALC	DRAWN	TRACED	CHECKED	REVIEWED	DATE	REVISED
WLF	WLF					