LEGEND

- ○ IRON PIN / PIPE FOUND AS NOTED
- ● 5/8" REBAR SET WITH CAP STAMPED "ANDERSON 6582"
- △ PK NAIL FOUND
- ▲ PK NAIL SET

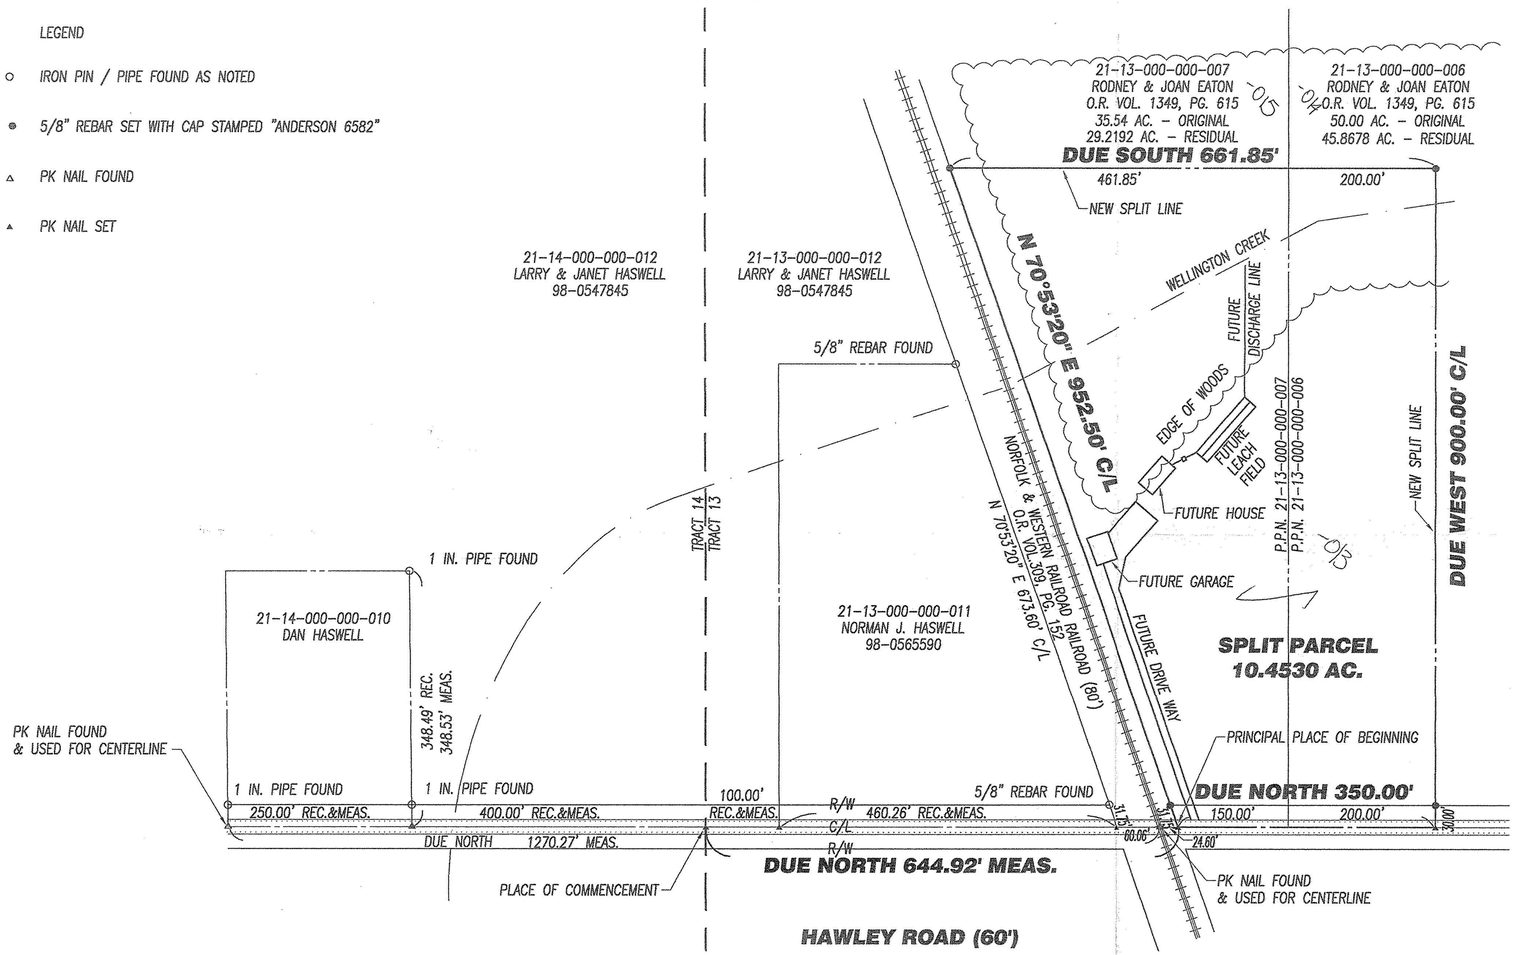

THIS IS TO CERTIFY THAT AT THE REQUEST OF THE OWNERS I HAVE SURVEYED AND PLATTED 10.4530 ACRES OF LAND AS SHOWN HEREON IN ORIGINAL HUNTINGTON TOWNSHIP LOT 13, TRACT 13, HUNTINGTON TOWNSHIP, COUNTY OF LORAIN, STATE OF OHIO. DISTANCES ARE SHOWN IN FEET AND DECIMAL PARTS THEREOF. BEARINGS SHOWN ARE ASSUMED AND USED TO DESCRIBE ANGLES ONLY. ALL OF WHICH I CERTIFY TO BE CORRECT.

STATE OF OHIO
DARYL R. ANDERSON
S-6582
REGISTERED PROFESSIONAL SURVEYOR

Carl Anderson

APPROVED
LORAIN CO.
MAP
#01276
DATE 12-16-02
PAGE 21-6
BY J.Hatfield
#02-01276

AREA MAP **NO SCALE**

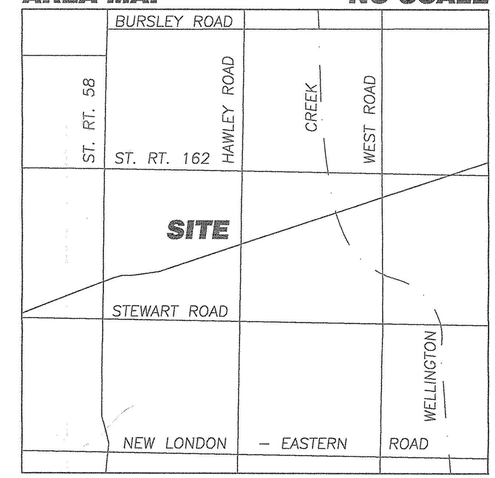

BOUNDARY SURVEY
TALLMAN SPLIT

HUNTINGTON TOWNSHIP LORAIN COUNTY
STATE OF OHIO
PART OF ORIGINAL HUNTINGTON TWP LOT 13, TRACT 13
O.R. VOLUME 1349, PAGE 615
P.P.N.'S 21-13-000-000-006 & -007

PREPARED FOR

DON TALLMAN
26656 ST. RT. 18
WELLINGTON, OHIO
(440) 864–1624

PREPARED BY

HAYWOOD CIVIL ENGINEERING & LAND SURVEYING
630 CLEVELAND STREET
ELYRIA, OHIO 44035
(440) 365–9831
(440) 365–3426 FAX

Scott Dillen
Tallman Split

N W E S

0 50 100 200
1 IN. = 100 FT.

Haywood
CIVIL ENGINEERING & LAND SURVEYING
ELYRIA, OHIO

#02-01276

APPROVED
LORAIN CO.
MAP
DATE 12-16-02
PAGE 21-6
BY J. HATFIELD TAX
#0201276