LAUNDON • SIMON • CAHL & ASSOC., INC.
CONSULTING ENGINEERS & SURVEYORS
110 MIDDLE AVE., ELYRIA, O. 44035

SURVEY FOR:

JOHN W. & JOYCE L. HANSEL

Orig. Lot 2	City of	Date MAY '94 Scale 1" = 100'
Orig. Sec.	Village of	Dwn. by R.G.S. Chkd. by
Tract 1	County of LORAIN	Job No. 94-2578 F.B.
Township of HUNTINGTON	State of OHIO	Printed

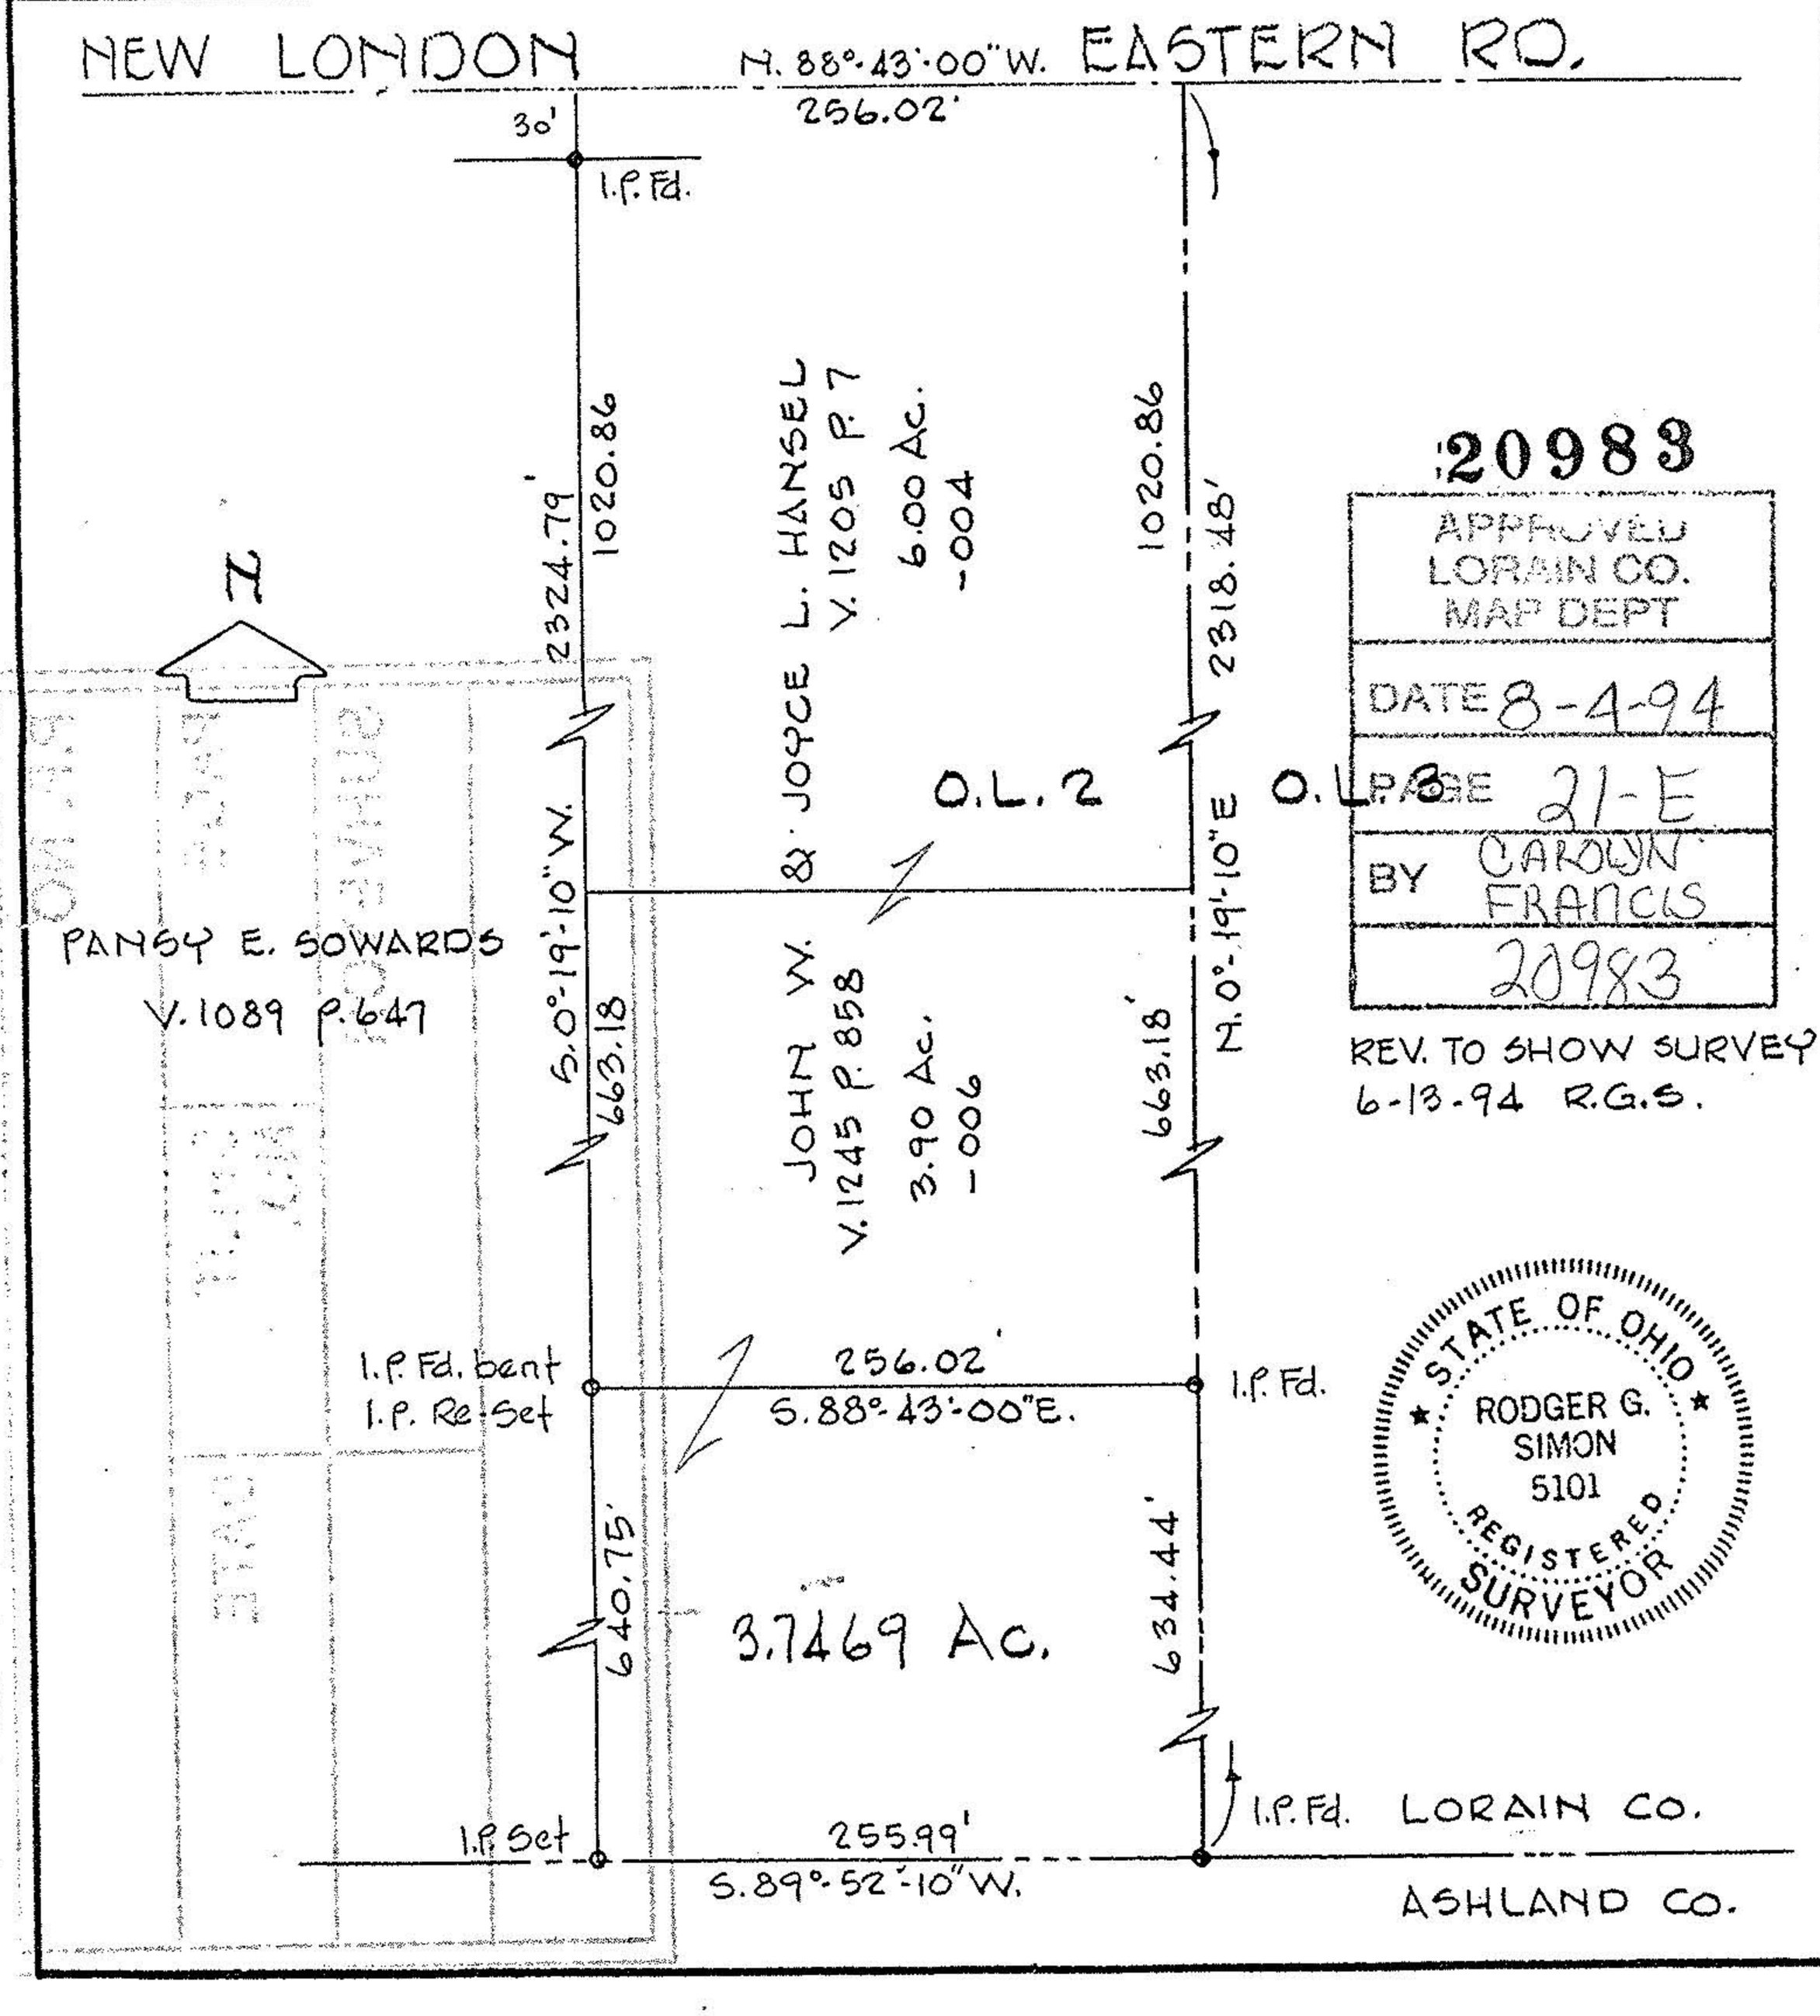

20983

APPROVED
LORAIN CO.
MAP DEPT

DATE 8-4-94

PAGE 21-E

BY CAROLYN FRANCIS

20983

REV. TO SHOW SURVEY
6-13-94 R.G.S.

STATE OF OHIO
RODGER G. SIMON
5101
REGISTERED SURVEYOR