SURVEY
OF
HUNTINGTON TWP.
LOT 38 TRACT 5
AND PART OF
LOT 37 TRACT 5
COUNTY OF LORAIN STATE OF OHIO

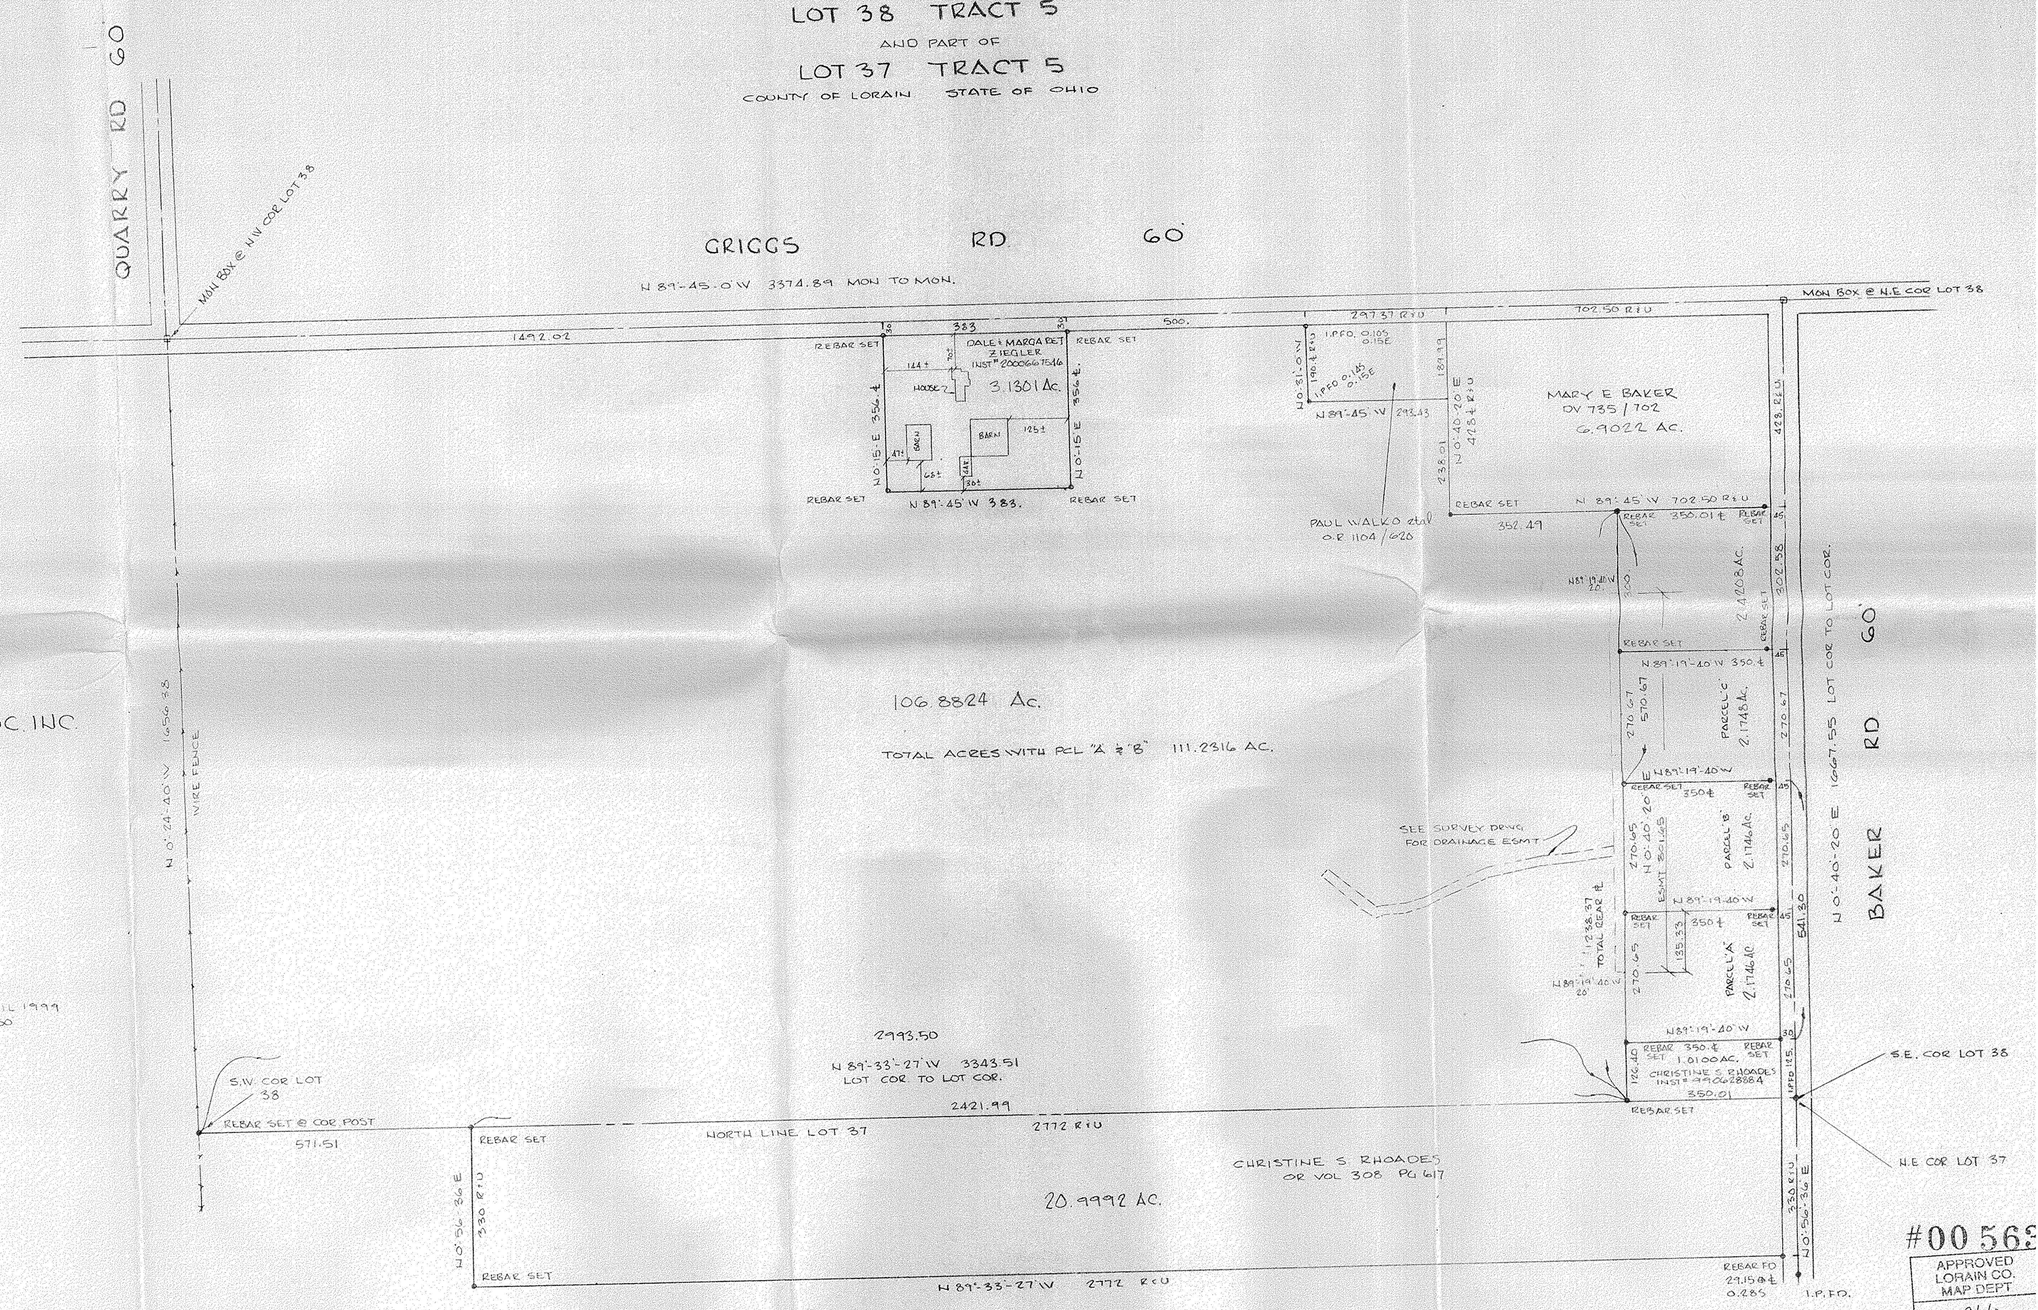

PREPARED FOR:
ZF LAND CO. LTD.
48265 GRIGGS RD
WELLINGTON, OH.

PREPARED BY:
HAPONEK & ASSOC. INC.
SURVEYORS
N. RIDGEVILLE, OH.

STATE OF OHIO
DANE A. HAPONEK
S-9211
REGISTERED
SURVEYOR

DATE: APRIL 1999
SCALE 1:150

#00562

APPROVED
LORAIN CO.
MAP DEPT
DATE 9/1/00
PAGE 21-A
BY J. Hatfield
#00-00563

REVISED SPLITS 3-13-00

98-04

SURVEY
OF
HUNTINGTON TWP.
LOT 38 TRACT 5
AND PART OF
LOT 37 TRACT 5
COUNTY OF LORAIN STATE OF OHIO

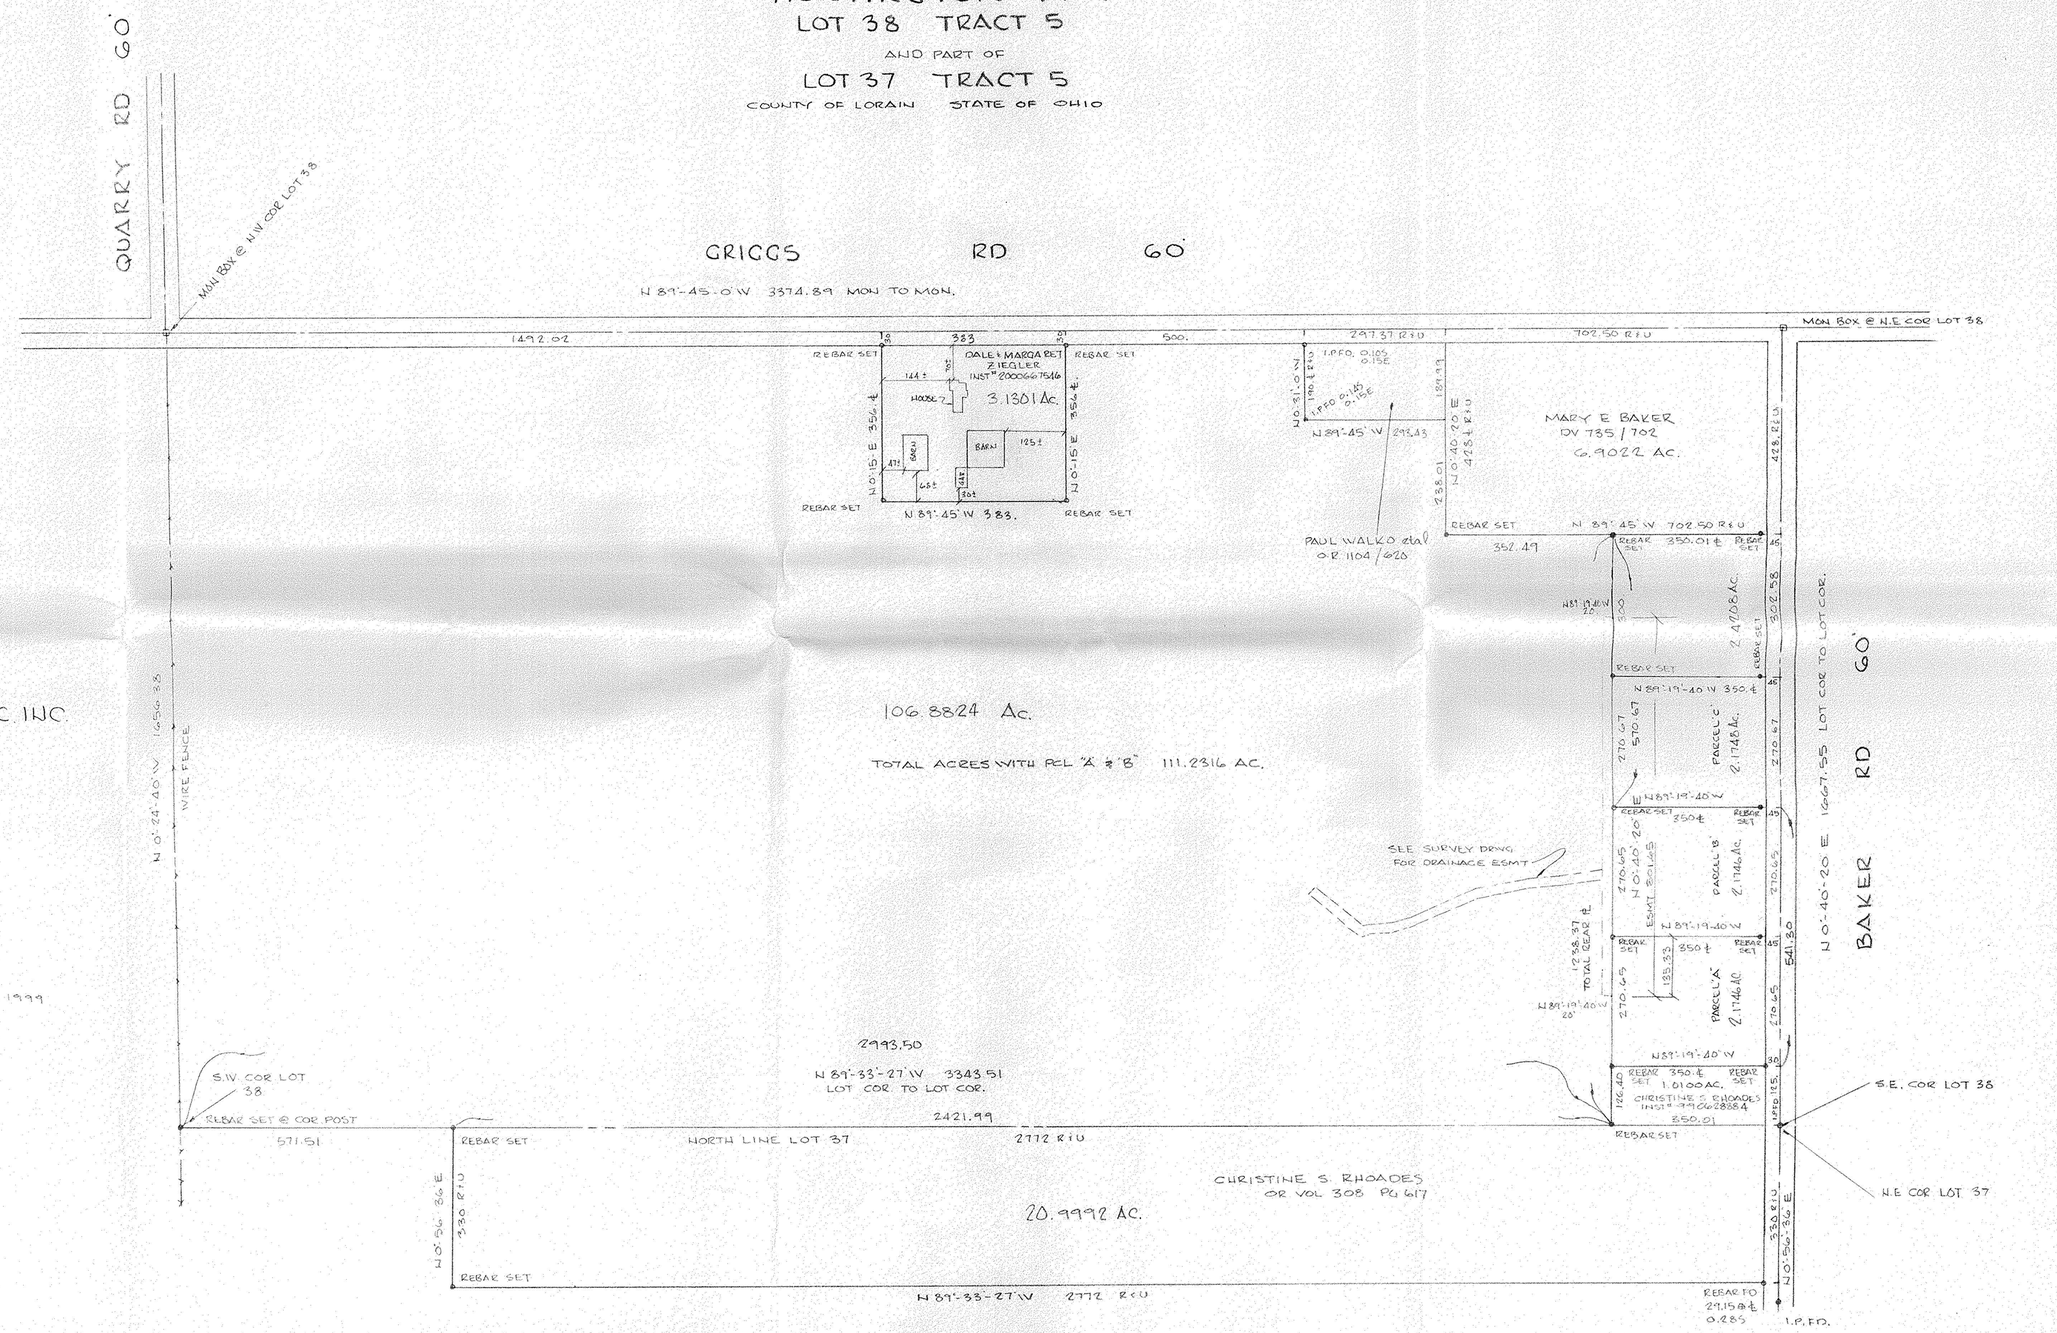

PREPARED FOR:
ZF LAND CO. LTD.
48265 GRIGGS RD
WELLINGTON, OH.

PREPARED BY:
HAPONEK & ASSOC. INC.
SURVEYORS
N. RIDGEVILLE, OH.

STATE OF OHIO
DANE A. HAPONEK
S-9211
REGISTERED
SURVEYOR

DATE: APRIL 1999
SCALE 1:150