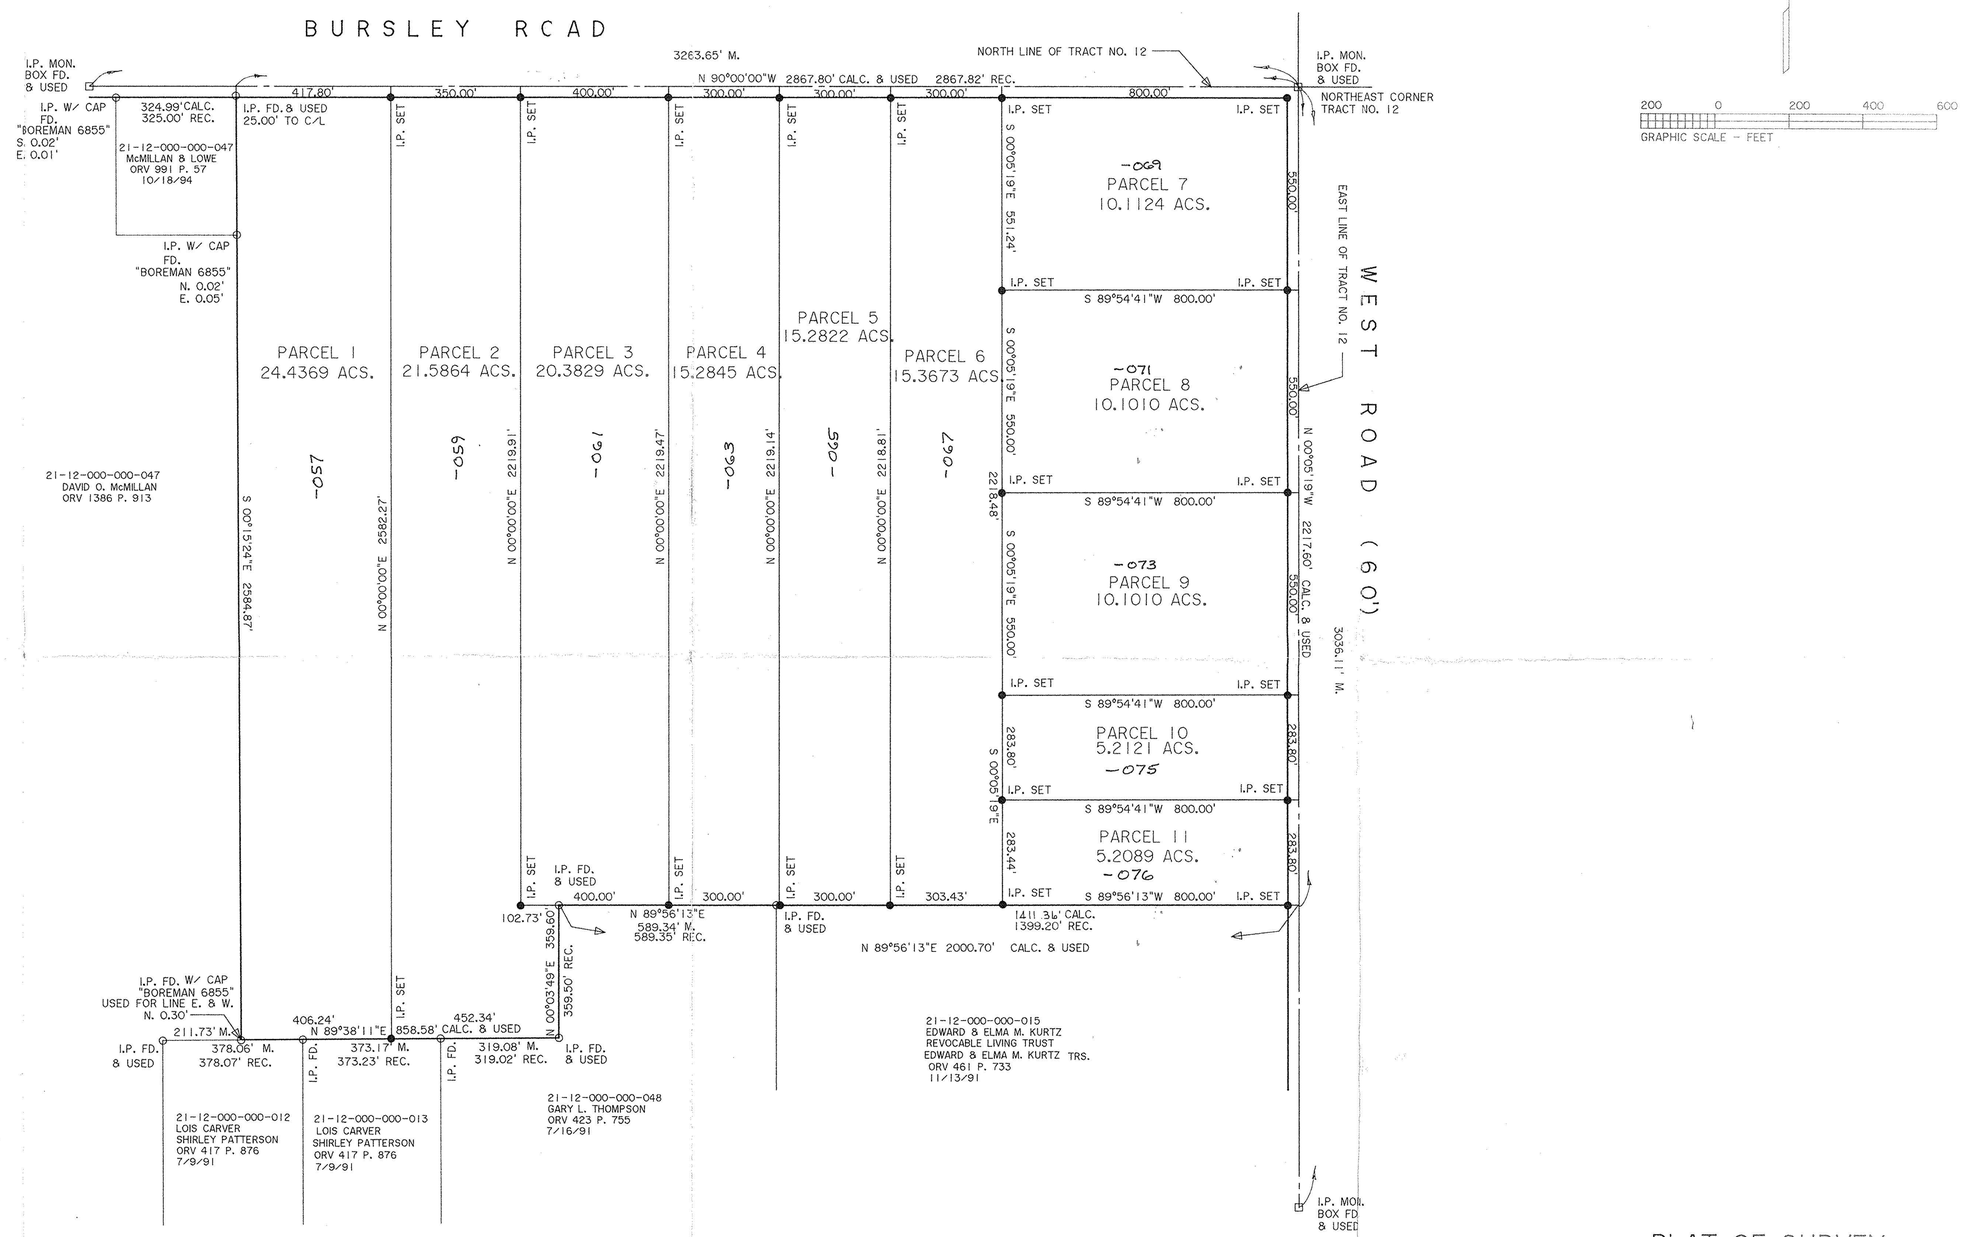

DIMENSIONS SHOWN ON THIS PLAT ARE EXPRESSED IN FEET AND DECIMAL PARTS THEREOF, ALL BEARINGS ARE TO AN ASSUMED MERIDIAN AND ARE USED TO INDICATE ANGLES ONLY. PERMANENT MONUMENTS WERE FOUND OR SET AT ALL POINTS INDICATED HEREON, ALL OF WHICH I CERTIFY TO BE CORRECT.

STATE OF OHIO THOMAS A. SIMON REGISTERED PROFESSIONAL SURVEYOR

THOMAS A. SIMON
REG. PROFESSIONAL SURVEYOR
NO. S-7775

#22498

APPROVED LORAIN CO. MAP DEPT
DATE 4/14/98
PAGE 21-D
BY K. Colbert

THOMAS SIMON & ASSOCIATES, INC.
PROFESSIONAL LAND SURVEYORS
28901 CLEMENS ROAD
SUITE 119
WESTLAKE, OHIO 44145
(216) 871-1391
FAX (216) 871-7335

PLAT OF SURVEY AND LOT SPLIT

FOR

THE ESTATE OF HENRY F. CESARE

BEING KNOWN AS PART OF
HUNTINGTON TOWNSHIP TRACT NO. 12
COUNTY OF LORAIN STATE OF OHIO

OCTOBER, 1997 SCALE: 1" = 200'