PLAT OF SURVEY

Boundary and Lot Split Survey for
Dave McMillan

Part of Tract No. 12

Huntington Twp. Lorain County, Ohio

Date of Survey: March 1997

Nathan Orchard 6-18-97
NATHAN ORCHARD P.S. DATE
P.S. # 7461

STATE OF OHIO
NATHAN ORCHARD 7461
REGISTERED
PROFESSIONAL SURVEYOR

#22709

APPROVED
LORAIN CO.
MAP DEPT.
DATE 12-22-98
PAGE 21-C
BY T. Spak
JOB ORDER 22709

NOTE:

ORIGINAL McMILLAN PARCEL NUMBER: 21-12-000-000-051

TOTAL ACREAGE OF THE McMILLAN PROPERTY, PRIOR TO SUBDIVISION = 122.270 ACRES

Legend

- IRON PIN/PIPE FOUND
- FENCE POST FOUND
- EXISTING PROPERTY LINE
- EXISTING FENCE LINE
- 5/8"X30" REBAR STAMPED "ORCHARD #7461" SET
- PROPOSED PROPERTY LINE
- APPROXIMATE GAS LINE

NORTH

0 50 100 200
SCALE 1" = 200'

ALL BEARINGS ARE DERIVED FROM AN ASSUMED MERIDIAN AND ARE USED TO DENOTE ANGLES ONLY

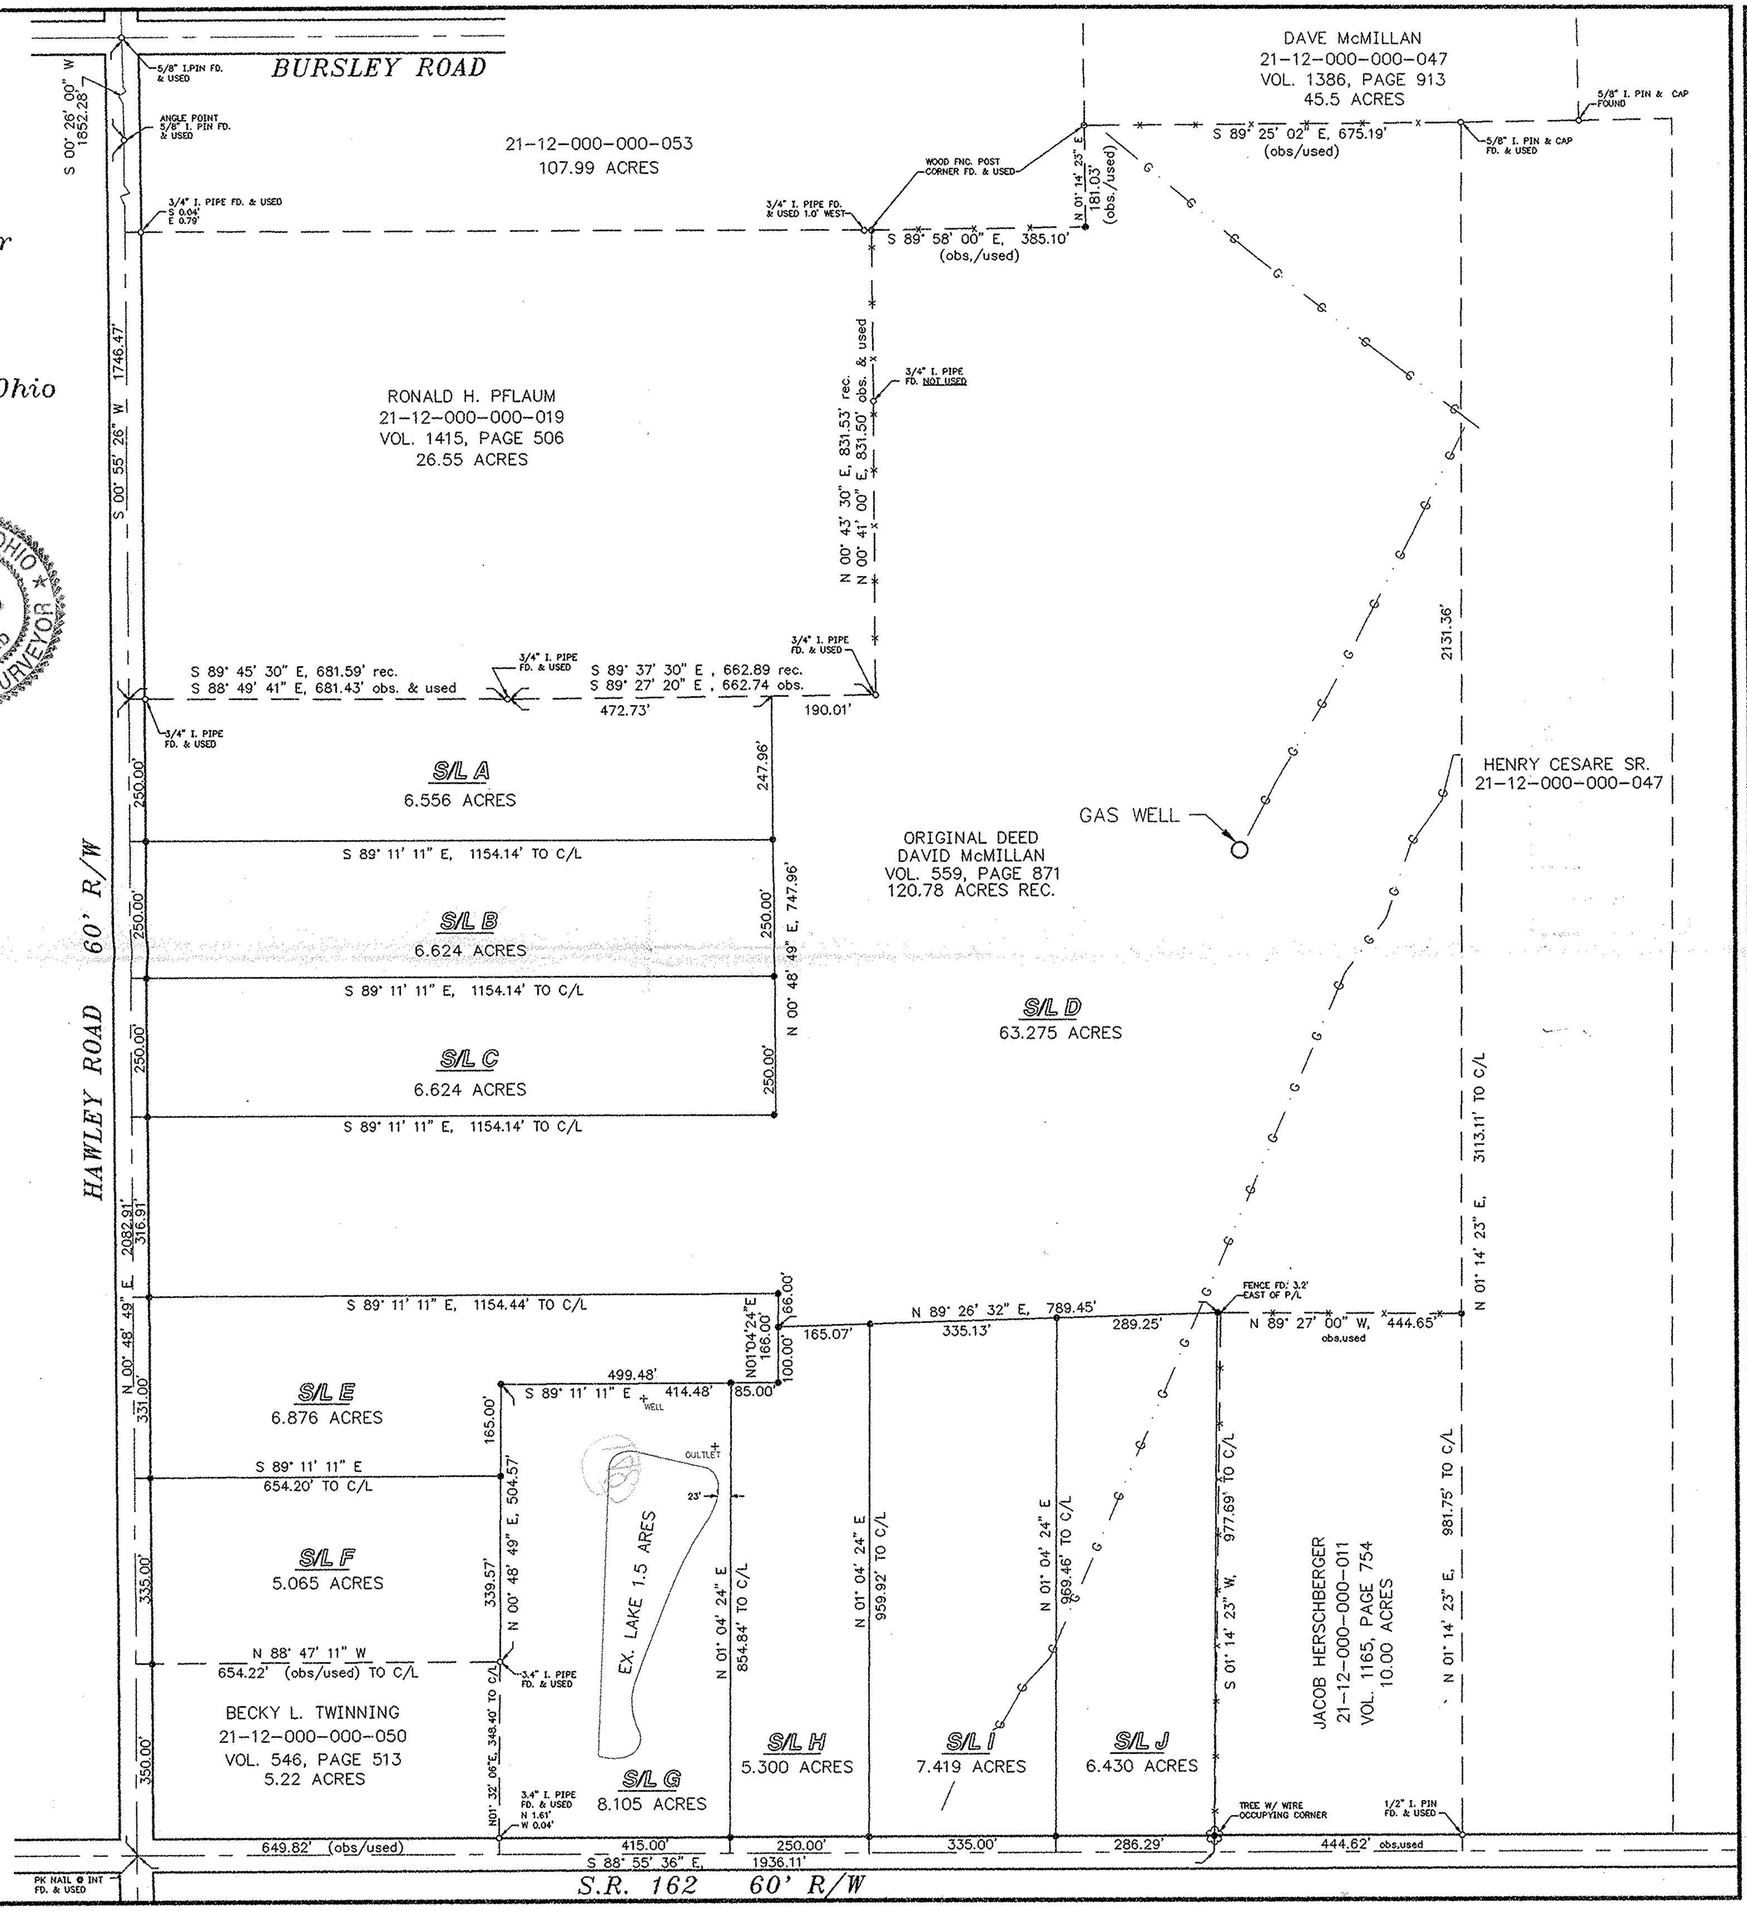

ENGINEERS · SURVEYORS
PHONE: 330-725-8977
FAX: 330-725-1451

J&L ENGINEERING
4702 PARADISE RD.
SEVILLE, OHIO 44273

DAVE McMILLAN SURVEY
SURVEY PLAT

JOB NO.	S97002
DRAWN BY	TBJII
CHECKED BY	N.O.
SHEET NO.	1 of 1