#19402
APPROVED
LORAIN CO.
MAP DEPT.
DATE 6-5-91
PAGE 1-1
BY CARDTRN
VOID FRANCIS
APPR. # 19402

01-00-065-000-

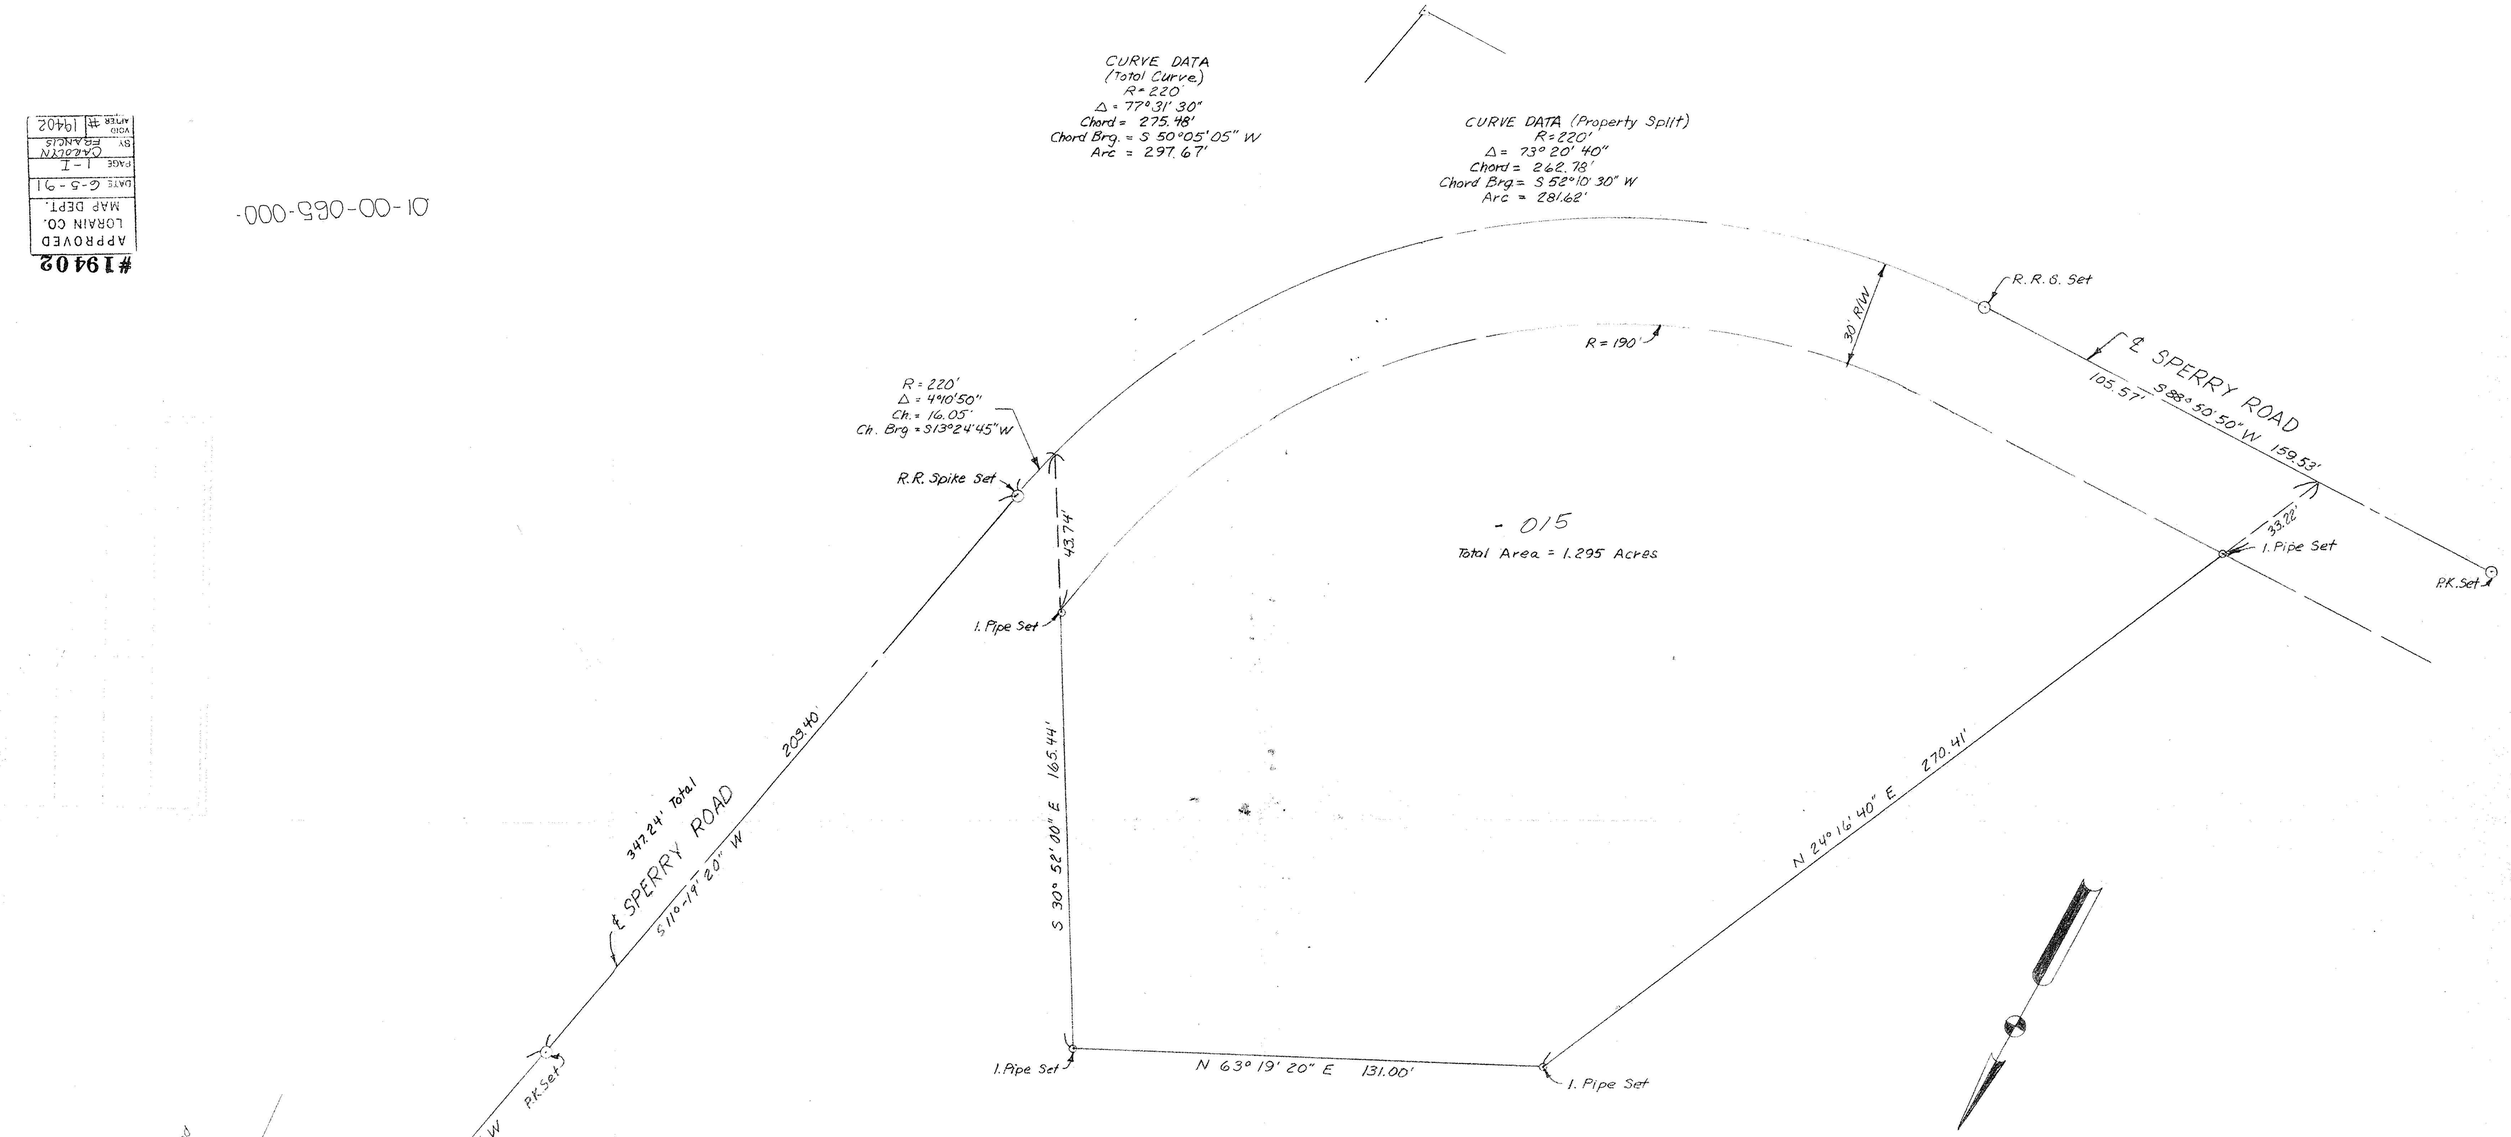

P.P.N 01-00-065-000-015

PLAT OF SURVEY
FOR
RUSSELL SCHMALZ

ORIGINAL BROWNHELM TOWNSHIP LOT NO. 65
LORAIN COUNTY, OHIO

STATE OF OHIO
LAWRENCE V. McGLINCHY
4970
REGISTERED SURVEYOR

McGLINCHY AND ASSOCIATES
PROFESSIONAL ENGINEERS AND SURVEYORS
625 North Woodhill Drive Amherst, Ohio

SCALE: 1"=20' DRAWN BY: L.V. McGlinchy
DATE: 12/2/90 JOB NO: 908808