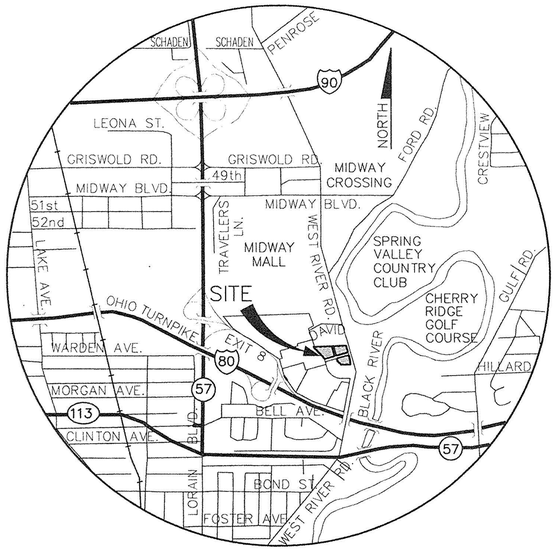

SITE LOCATOR MAP

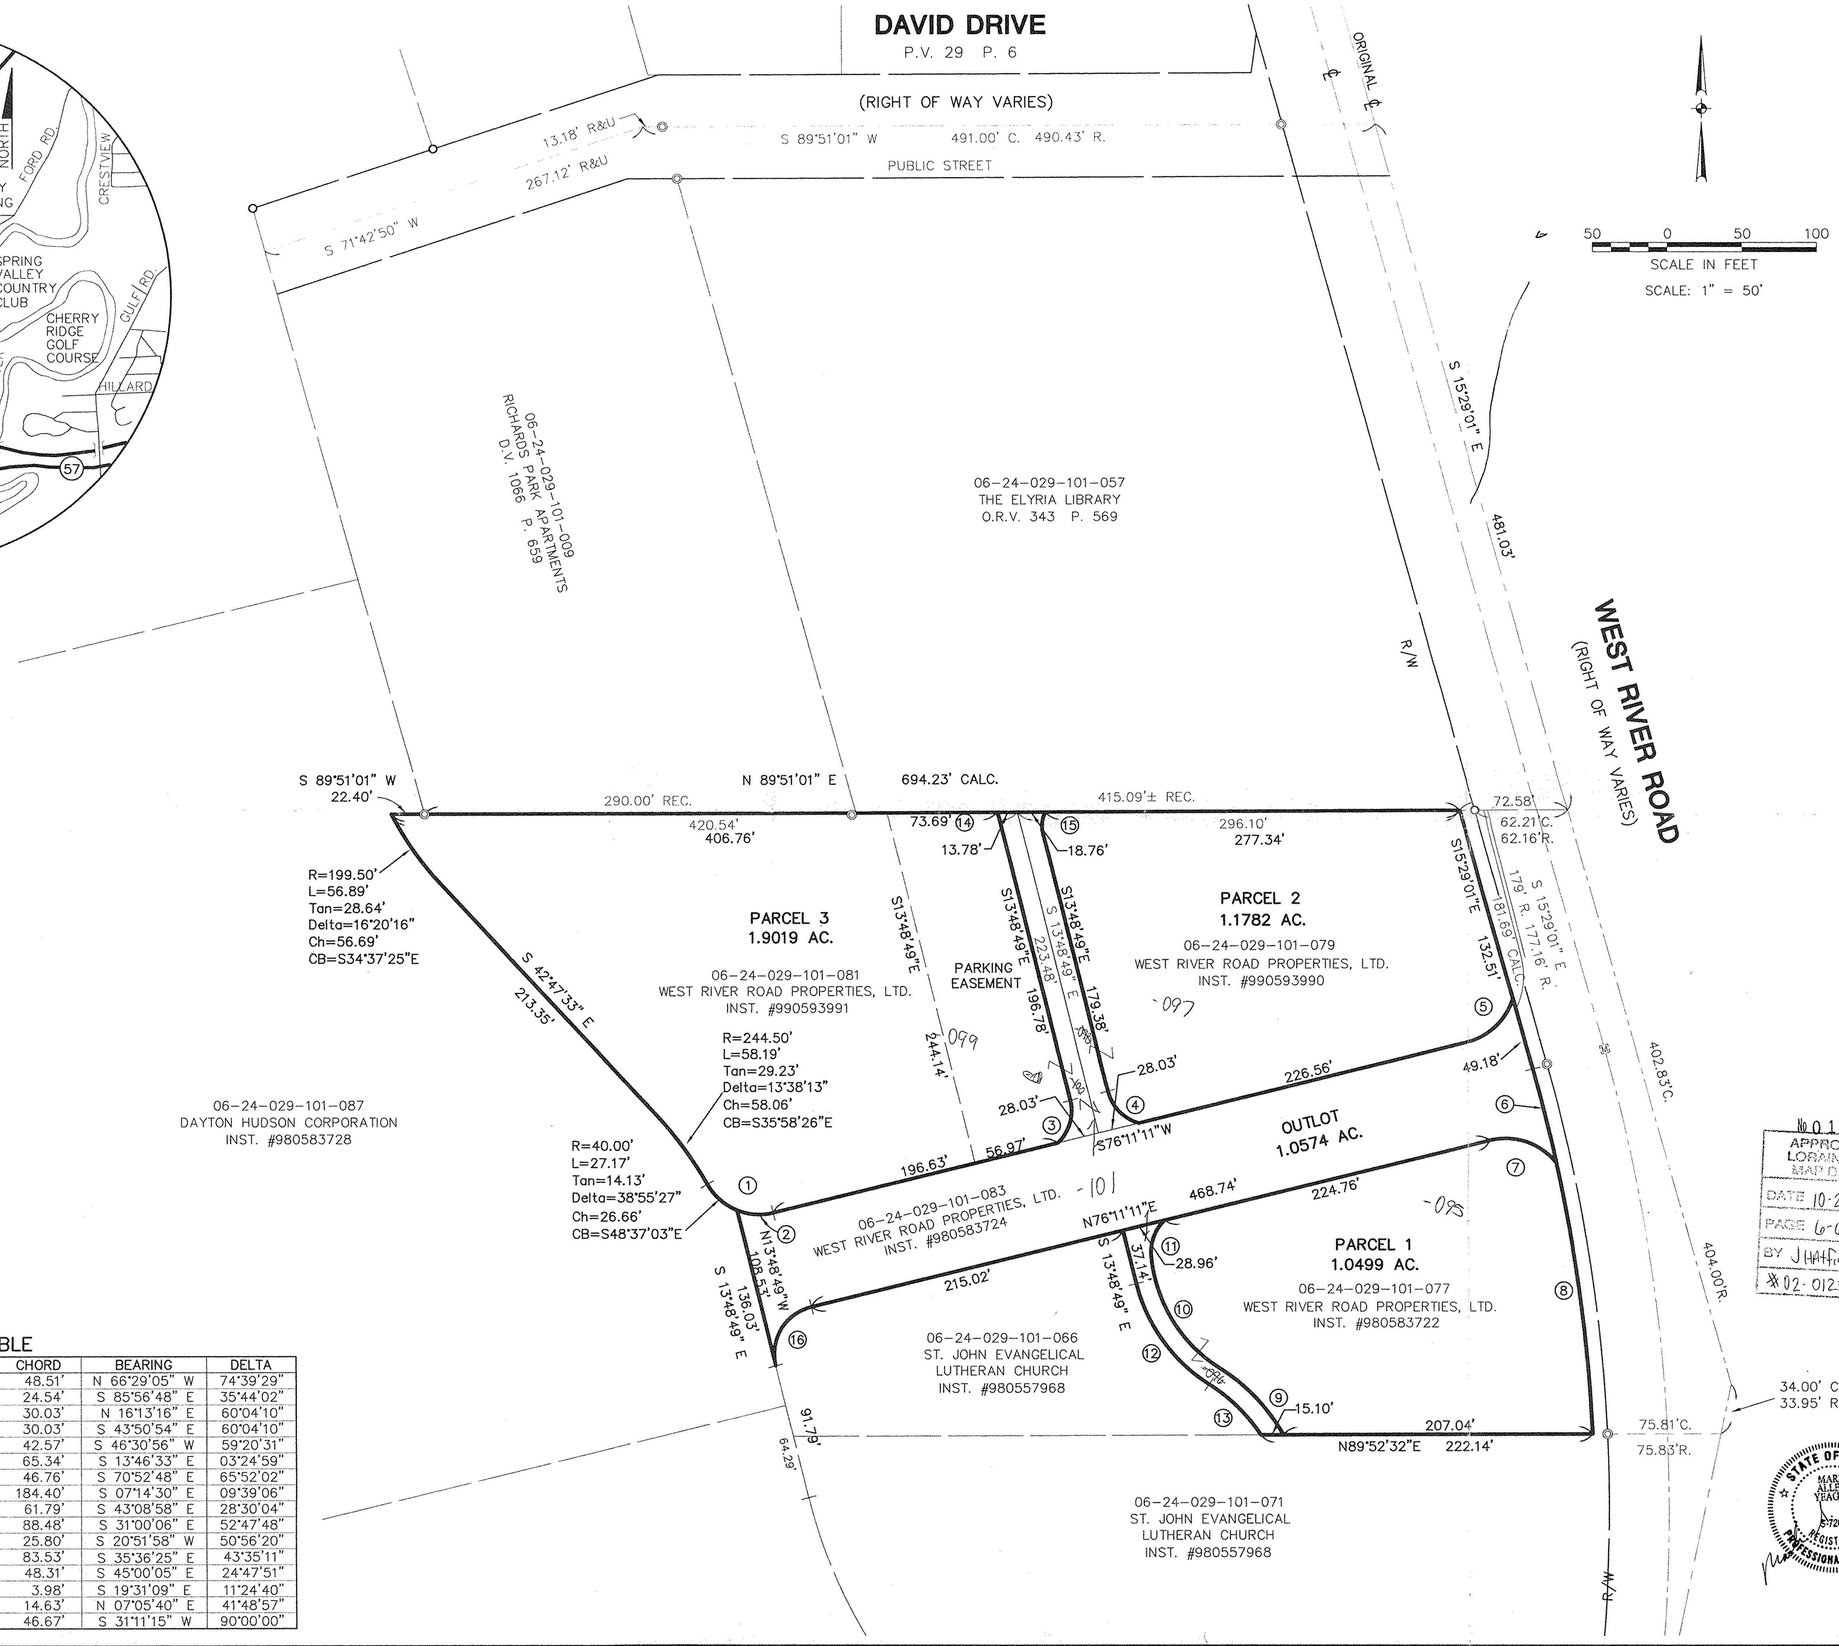

No 01231
APPROVED
LORAIN CO.
MAP DEPT
DATE 10-22-02
PAGE 6-65
BY J Hatfield
#02-01231

STATE OF OHIO
MARK ALLEN YEAGER
S-7269
REGISTERED
PROFESSIONAL SURVEYOR

CURVE TABLE

CURVE	RADIUS	LENGTH	TANGENT	CHORD	BEARING	DELTA
1	40.00'	52.12'	30.50'	48.51'	N 66°29'05" W	74°39'29"
2	40.00'	24.95'	12.89'	24.54'	S 85°56'48" E	35°44'02"
3	30.00'	31.45'	17.34'	30.03'	N 16°13'16" E	60°04'10"
4	30.00'	31.45'	17.34'	30.03'	S 43°50'54" E	60°04'10"
5	43.00'	44.54'	24.50'	42.57'	S 46°30'56" W	59°20'31"
6	1095.92'	65.35'	32.68'	65.34'	S 13°46'33" E	03°24'59"
7	43.00'	49.43'	27.85'	46.76'	S 70°52'48" E	65°52'02"
8	1095.92'	184.61'	92.53'	184.40'	S 07°14'30" E	09°39'06"
9	125.50'	62.43'	31.87'	61.79'	S 43°08'58" E	28°30'04"
10	99.50'	91.69'	49.39'	88.48'	S 31°00'06" E	52°47'48"
11	30.00'	26.67'	14.29'	25.80'	S 20°51'58" W	50°56'20"
12	112.50'	85.58'	44.98'	83.53'	S 35°36'25" E	43°35'11"
13	112.50'	48.69'	24.73'	48.31'	S 45°00'05" E	24°47'51"
14	20.00'	3.98'	2.00'	3.98'	S 19°31'09" E	11°24'40"
15	20.50'	14.96'	7.83'	14.63'	N 07°05'40" E	41°48'57"
16	33.00'	51.84'	33.00'	46.67'	S 31°11'15" W	90°00'00"

REVISIONS	DATE	DESCRIPTION	BY
	1-11-00	ADDED PARKING EASEMENT	AMK

DATE: 12-01-99
DRAWN BY: AMK
CH'D BY:
DWG. NAME: 1-SPLIT01
PATH: R:\95326S14\LDOT
F.B.

KS ASSOCIATES
494 Middle Avenue
P.O. Box 569
Elyria, Ohio 44036
Phone (440) 322-6317
Fax (440) 284-0023
mailroom@ksassoc.com
www.ksassoc.com

SURVEY MAP
MIDWAY MARKET SQUARE

PART OF ORIGINAL ELYRIA TOWNSHIP LOT NO. 29
WEST OF BLACK RIVER
CITY OF ELYRIA COUNTY OF LORAIN STATE OF OHIO

SHEET 1 OF 1

JOB NO. 95326-S14