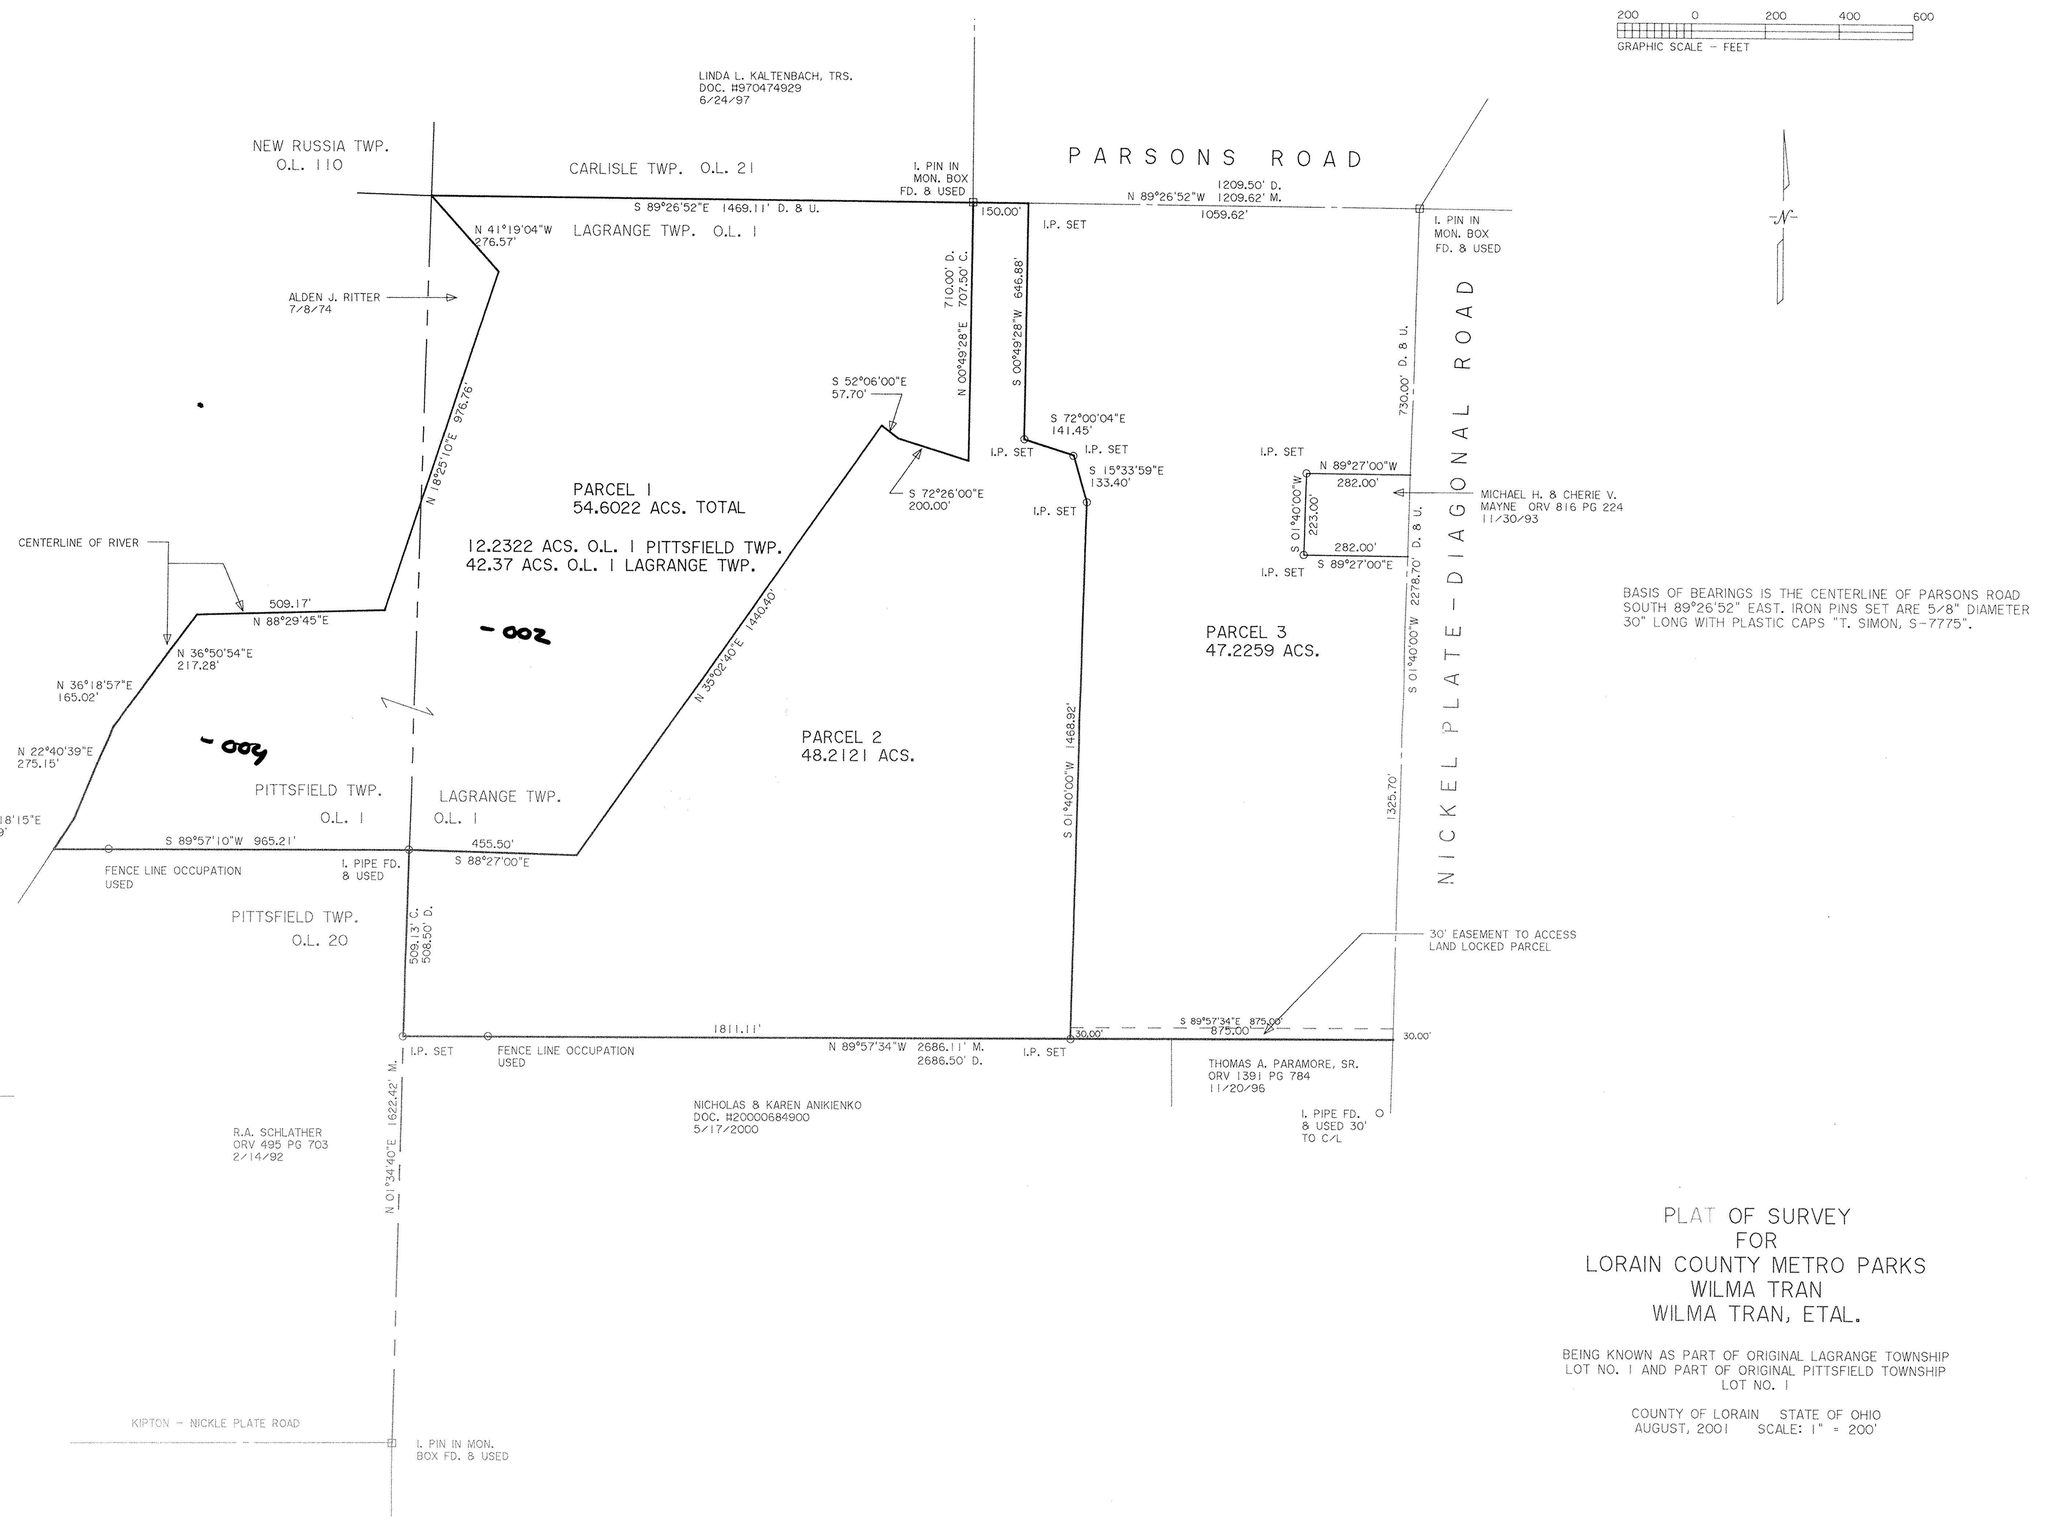

DIMENSIONS SHOWN ON THIS PLAT ARE EXPRESSED IN FEET AND DECIMAL PARTS THEREOF, ALL BEARINGS ARE TO AN ASSUMED MERIDIAN AND ARE USED TO INDICATE ANGLES ONLY. PERMANENT MONUMENTS WERE FOUND OR SET AT ALL POINTS INDICATED HEREON, ALL OF WHICH I CERTIFY TO BE CORRECT.

THOMAS A. SIMON
REG. PROFESSIONAL SURVEYOR
NO. S-7775

STATE OF OHIO THOMAS A. SIMON S-7775 REGISTERED SURVEYOR

THOMAS SIMON & ASSOCIATES, INC.
PROFESSIONAL LAND SURVEYORS
COBBLESTONE CORNER PROFESSIONAL CENTER
38048 CENTER RIDGE ROAD
NORTH RIDGEVILLE, OHIO 44039
(440) 327-2926
FAX 327-2954

PLAT OF SURVEY
FOR
LORAIN COUNTY METRO PARKS
WILMA TRAN
WILMA TRAN, ETAL.

BEING KNOWN AS PART OF ORIGINAL LAGRANGE TOWNSHIP LOT NO. 1 AND PART OF ORIGINAL PITTSFIELD TOWNSHIP LOT NO. 1

COUNTY OF LORAIN STATE OF OHIO
AUGUST, 2001 SCALE: 1" = 200'

JOB NO. 2001-054