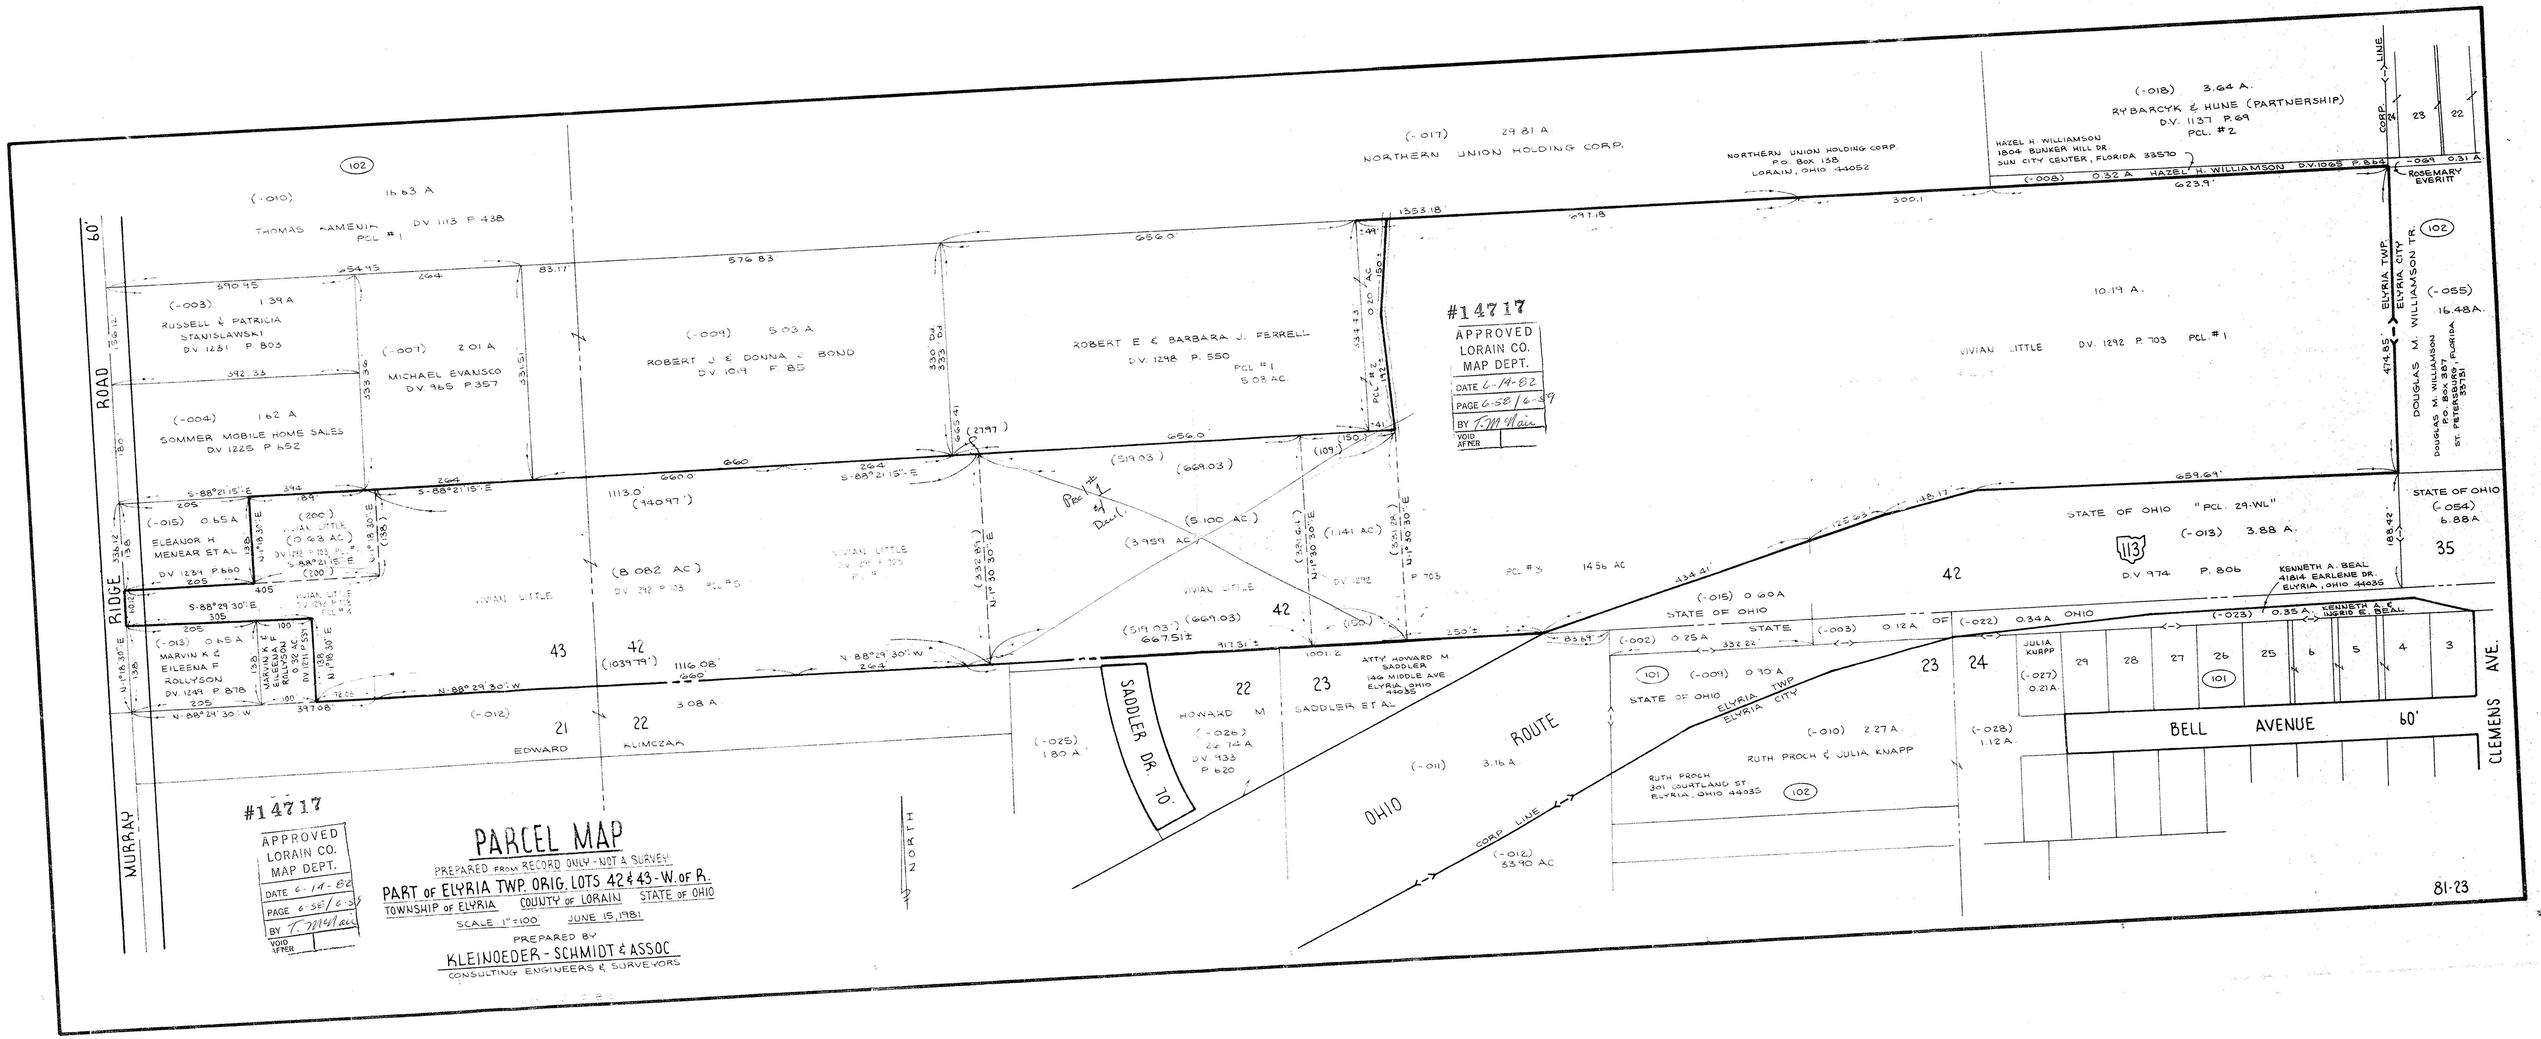
PARCEL MAP
PREPARED FROM RECORD ONLY - NOT A SURVEY
PART OF ELYRIA TWP. ORIG. LOTS 42 & 43 - W. OF R.
TOWNSHIP OF ELYRIA COUNTY OF LORAIN STATE OF OHIO
SCALE 1" = 100' JUNE 15, 1981
PREPARED BY
KLEINOEDER - SCHMIDT & ASSOC
CONSULTING ENGINEERS & SURVEYORS
#14717
APPROVED
LORAIN CO.
MAP DEPT.
DATE 6-14-82
PAGE 6-58/6-59
BY T.M.Mair
VOID AFTER
NORTH
MURRAY RIDGE ROAD
CLEMENS AVE.
BELL AVENUE 60'
SADDLER DR. 70'
OHIO ROUTE 113
(-010) 16.63 A
THOMAS KAMENIK PCL #1 DV 1113 P 438
(-003) 1.39 A
RUSSELL & PATRICIA STANISLAWSKI
DV 1251 P 803
(-004) 1.62 A
SOMMER MOBILE HOME SALES
DV 1225 P 652
(-007) 2.01 A
MICHAEL EVANSCO
DV 965 P 357
(-009) 5.03 A
ROBERT J & DONNA J BOND
DV 1014 P 85
(-017) 29.81 A
NORTHERN UNION HOLDING CORP.
NORTHERN UNION HOLDING CORP.
P.O. BOX 138
LORAIN, OHIO 44052
ROBERT E & BARBARA J. FERRELL
D.V. 1298 P. 550
PCL #1
5.03 AC.
(-018) 3.64 A.
RYBARCYK & HUNE (PARTNERSHIP)
D.V. 1137 P. 69
PCL. #2
HAZEL H. WILLIAMSON
1804 BUNKER HILL DR.
SUN CITY CENTER, FLORIDA 33570
(-008) 0.32 A HAZEL H. WILLIAMSON DV. 1068 P. 866
(-019) 0.31 A
ROSEMARY EVERITT
10.19 A.
VIVIAN LITTLE D.V. 1292 P. 703 PCL. #1
(-055) 16.48 A.
DOUGLAS M. WILLIAMSON
P.O. BOX 387
ST. PETERSBURG, FLORIDA 33731
ELYRIA TWP.
ELYRIA CITY
(-015) 0.65 A
ELEANOR H MENEAR ET AL
DV 1284 P 660
(-013) 0.65 A
MARVIN K & ELEENA F ROLLYSON
DV. 1249 P 878
(-012) 3.08 A
EDWARD KLIMCZAK
(8.082 AC)
D.V. 1292 P 123 PCL #5
VIVIAN LITTLE
(3.959 AC)
(5.100 AC)
(1.141 AC)
VIVIAN LITTLE
D.V. 1292 P 703 PCL #3 14.56 AC
(-025) 1.80 A
HOWARD M. SADDLER
(-026) 22.74 A
D.V. 933 P 620
ATTY. HOWARD M SADDLER
146 MIDDLE AVE
ELYRIA, OHIO 44035
SADDLER ET AL
(-011) 3.16 A
(-012) 33.90 AC
CORP. LINE
STATE OF OHIO "PCL. 29-WL"
(-013) 3.88 A.
D.V. 974 P. 806
KENNETH A. BEAL
41814 EARLENE DR.
ELYRIA, OHIO 44035
STATE OF OHIO
(-054) 6.88 A
(-015) 0.60 A
STATE OF OHIO
(-002) 0.25 A
(-003) 0.12 A
(-022) 0.34 A
(-023) 0.35 A
KENNETH A. & INGRID E. BEAL
(-004) 0.90 A
STATE OF OHIO
(-010) 2.27 A.
RUTH PROCH & JULIA KNAPP
RUTH PROCH
301 COURTLAND ST.
ELYRIA, OHIO 44035
(-028) 1.12 A.
JULIA KURPP
(-027) 0.21 A.
81-23