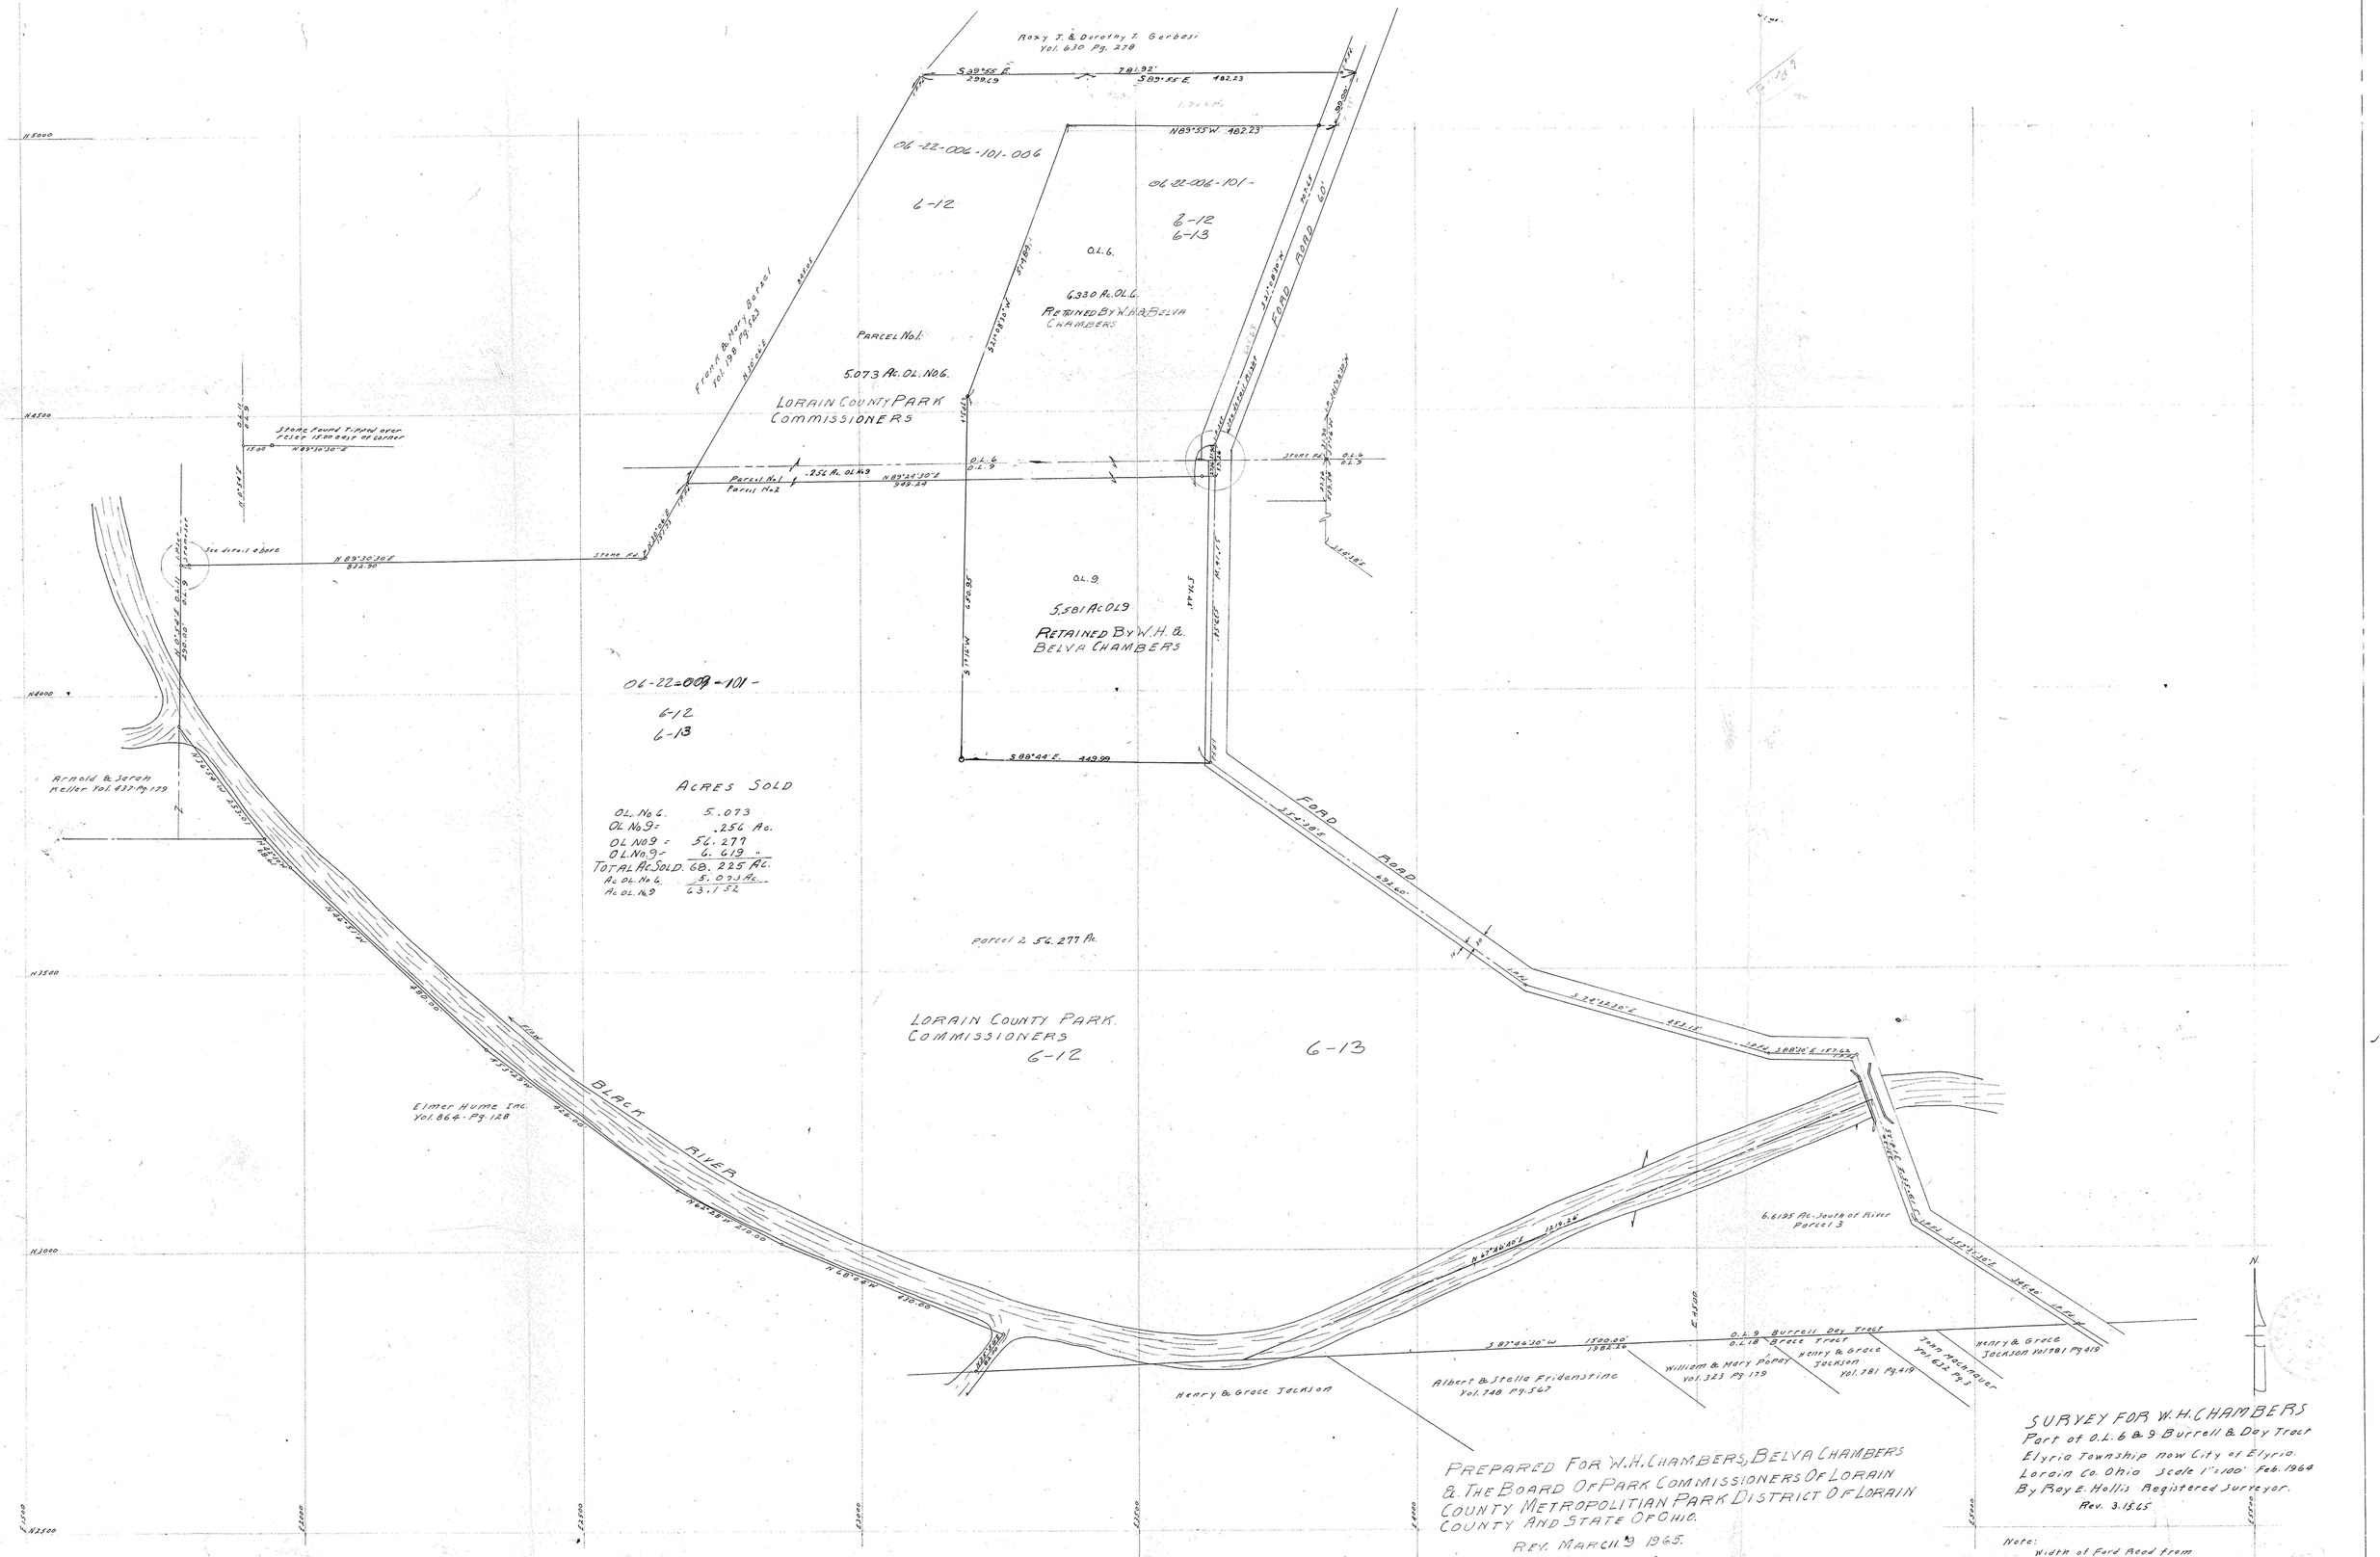

PREPARED FOR W.H. CHAMBERS, BELVA CHAMBERS & THE BOARD OF PARK COMMISSIONERS OF LORAIN COUNTY METROPOLITIAN PARK DISTRICT OF LORAIN COUNTY AND STATE OF OHIO.

REV. MARCH 9 1965.
REV. JUNE 2, 1965.
REV JULY 29 1965

SURVEY FOR W.H. CHAMBERS
Part of O.L. 6 & 9 Burrell & Day Tract
Elyria Township now City of Elyria
Lorain Co. Ohio Scale 1"=100' Feb. 1964
By Ray E. Hollis Registered Surveyor.
Rev. 3.15.65

Note:
Width of Ford Road from Lorain Co. Road Records Vol. 4 Page 49

TM Pg 6-12, 6-13

D34