REFERENCE DOCUMENTS USED:

CRESTVIEW ACRES PLAT VOL 19, P.37
WESTLAKE ALLOTMENT #1 PLAT VOL. 19, P. 34–A
WESTLAKE ALLOTMENT #3 PLAT VOL. 22, P. 46
ADAM BAUMHARDT'S ADDITION PLAT VOL. 2, P. 23
L.S. & M. S. RR. DEED VOL 69, P. 545
VAC'N BAUMHARDT'S ADDITON MISC. VOL. 2, P. 444
VAC'N WESTLAKE ALLOT #3 D.V. 888, P. 491
L.S. & M.S. RR. DEED VOL. 113, P. 550
L.S. & M.S. RR. DEED VOL. 115, P. 382
R.A. & IDA HEYS DEED VOL. 168, P. 591
G.R. WISEMAN DEED VOL. 185, P. 250
JOHN & MARY GAMBISH DEED VOL. 205, P. 341
MATTIE L. SANDERS DEED VOL. 212, P. 511
WESLEY & ADA C. SMITH DEED VOL. 275, P. 367
WESLEY & ADA C. SMITH DEED VOL. 276, P. 525
PHILLIP A. JACOBIN DEED VOL. 348, P. 465
ABRAHAM SLIMAN DEED VOL. 955, P. 619
VICTORIA SOLAK DEED VOL. 1021, P. 367
JOHN & MARIE DUNN O.R.V. 445, P. 425
AMHERST MANOR CO. O.R.V. 1235, P.328

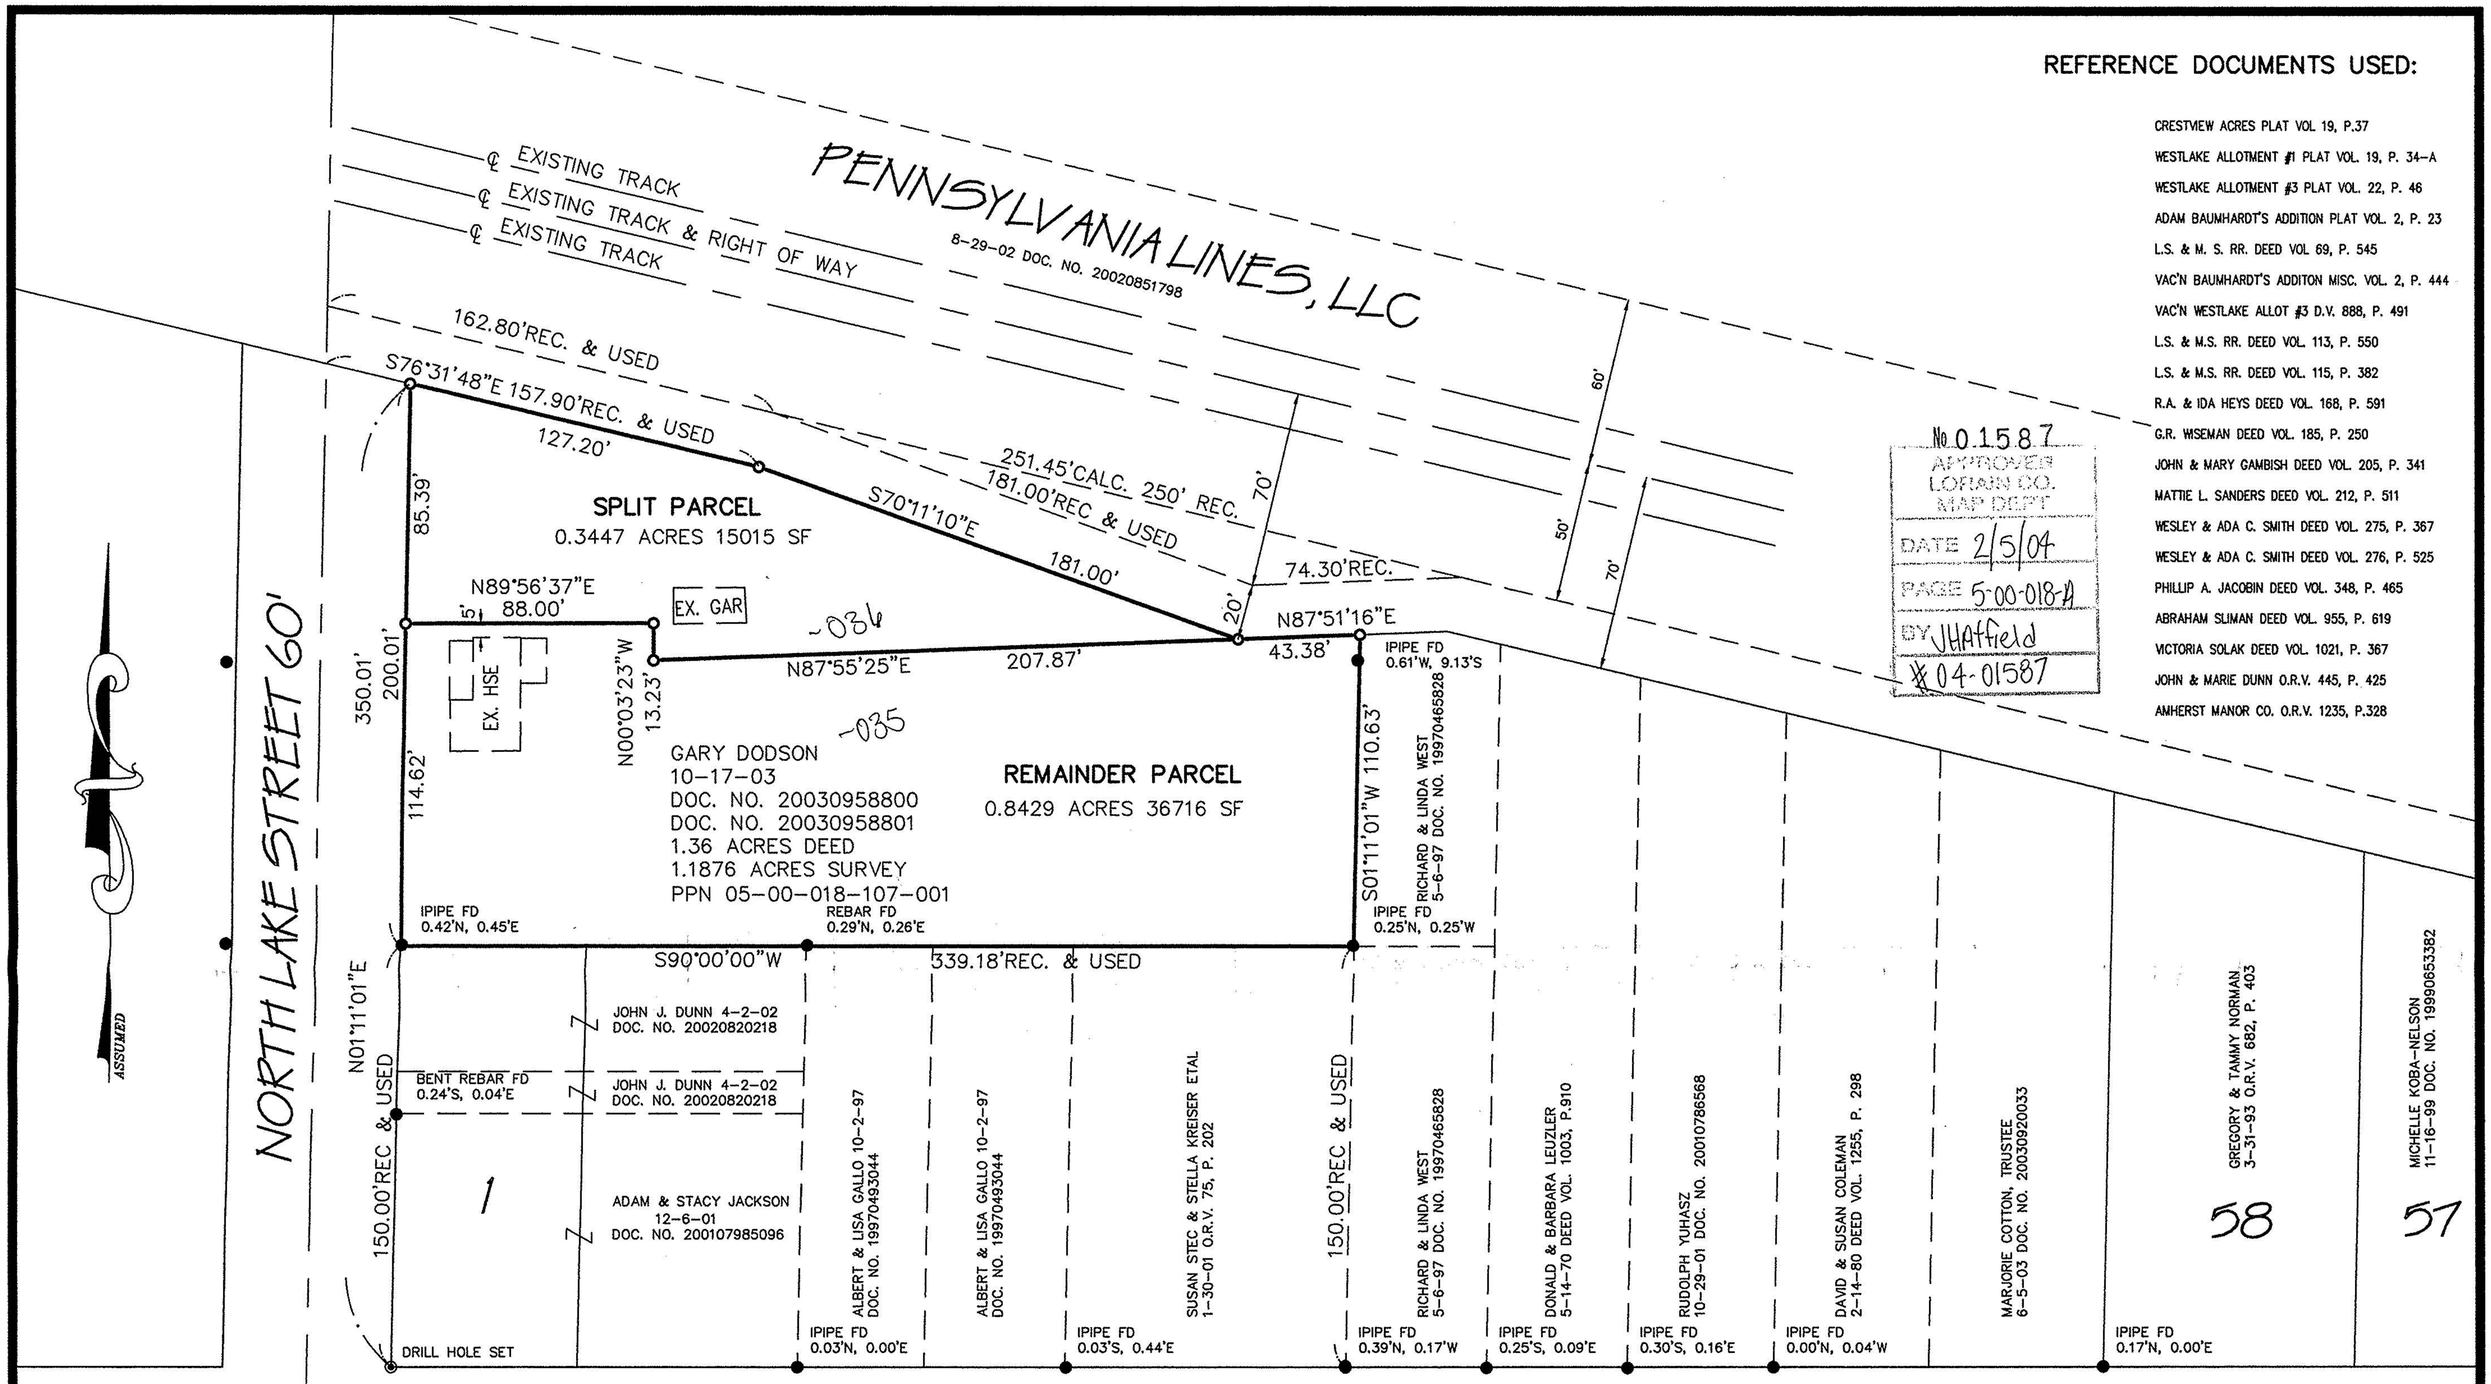

No 01587
APPROVED
LORAIN CO.
MAP DEPT
DATE 2/5/04
PAGE 5-00-018-A
BY JHatfield
#04-01587

CERTIFICATION

I CERTIFY THAT INFORMATION SHOWN HEREON IS THE RESULT OF A BOUNDARY SURVEY PERFORMED BY ME IN DECEMBER, 2003, IN ACCORDANCE WITH CHAPTER 4733–37 OAC. BEARINGS ARE TO AN ASSUMED MERIDIAN AND ARE FOR THE PURPOSE OF DESCRIBING ANGLES ONLY.

Phil A. Rosebeck

PHIL A. ROSEBECK
REGISTERED SURVEYOR 6696

LEGEND

- ● IRON PIN OR PIPE FOUND
- ○ 5/8" REBAR WITH YELLOW ID CAP SET
- ◉ 1/2" DRILLHOLE SET
- △ MAG NAIL SET

SURVEY MAP OF PROPOSED LOT SPLIT

GARY DODSON

167 N. LAKE STREET, AMHERST, OHIO 44001
PART OF ORIGINAL AMHERST TOWNSHIP LOT 18
CITY OF AMHERST LORAIN COUNTY STATE OF OHIO
DECEMBER 29, 2003

NO.	DATE	REVISION	BY
	04/23/01	ORIGINAL ISSUE	PAR

P.A. ROSEBECK & ASSOCIATES

REGISTERED SURVEYOR
705 WILLOW CREEK DRIVE, AMHERST, OHIO 44001
PHONE: (440) 988–4657

STATE OF OHIO
PHILIP A. ROSEBECK
No. 6696
REGISTERED SURVEYOR
12-30-03

SHEET 1 OF 1