P.P.N 01-00-041-000
01-00-056-000

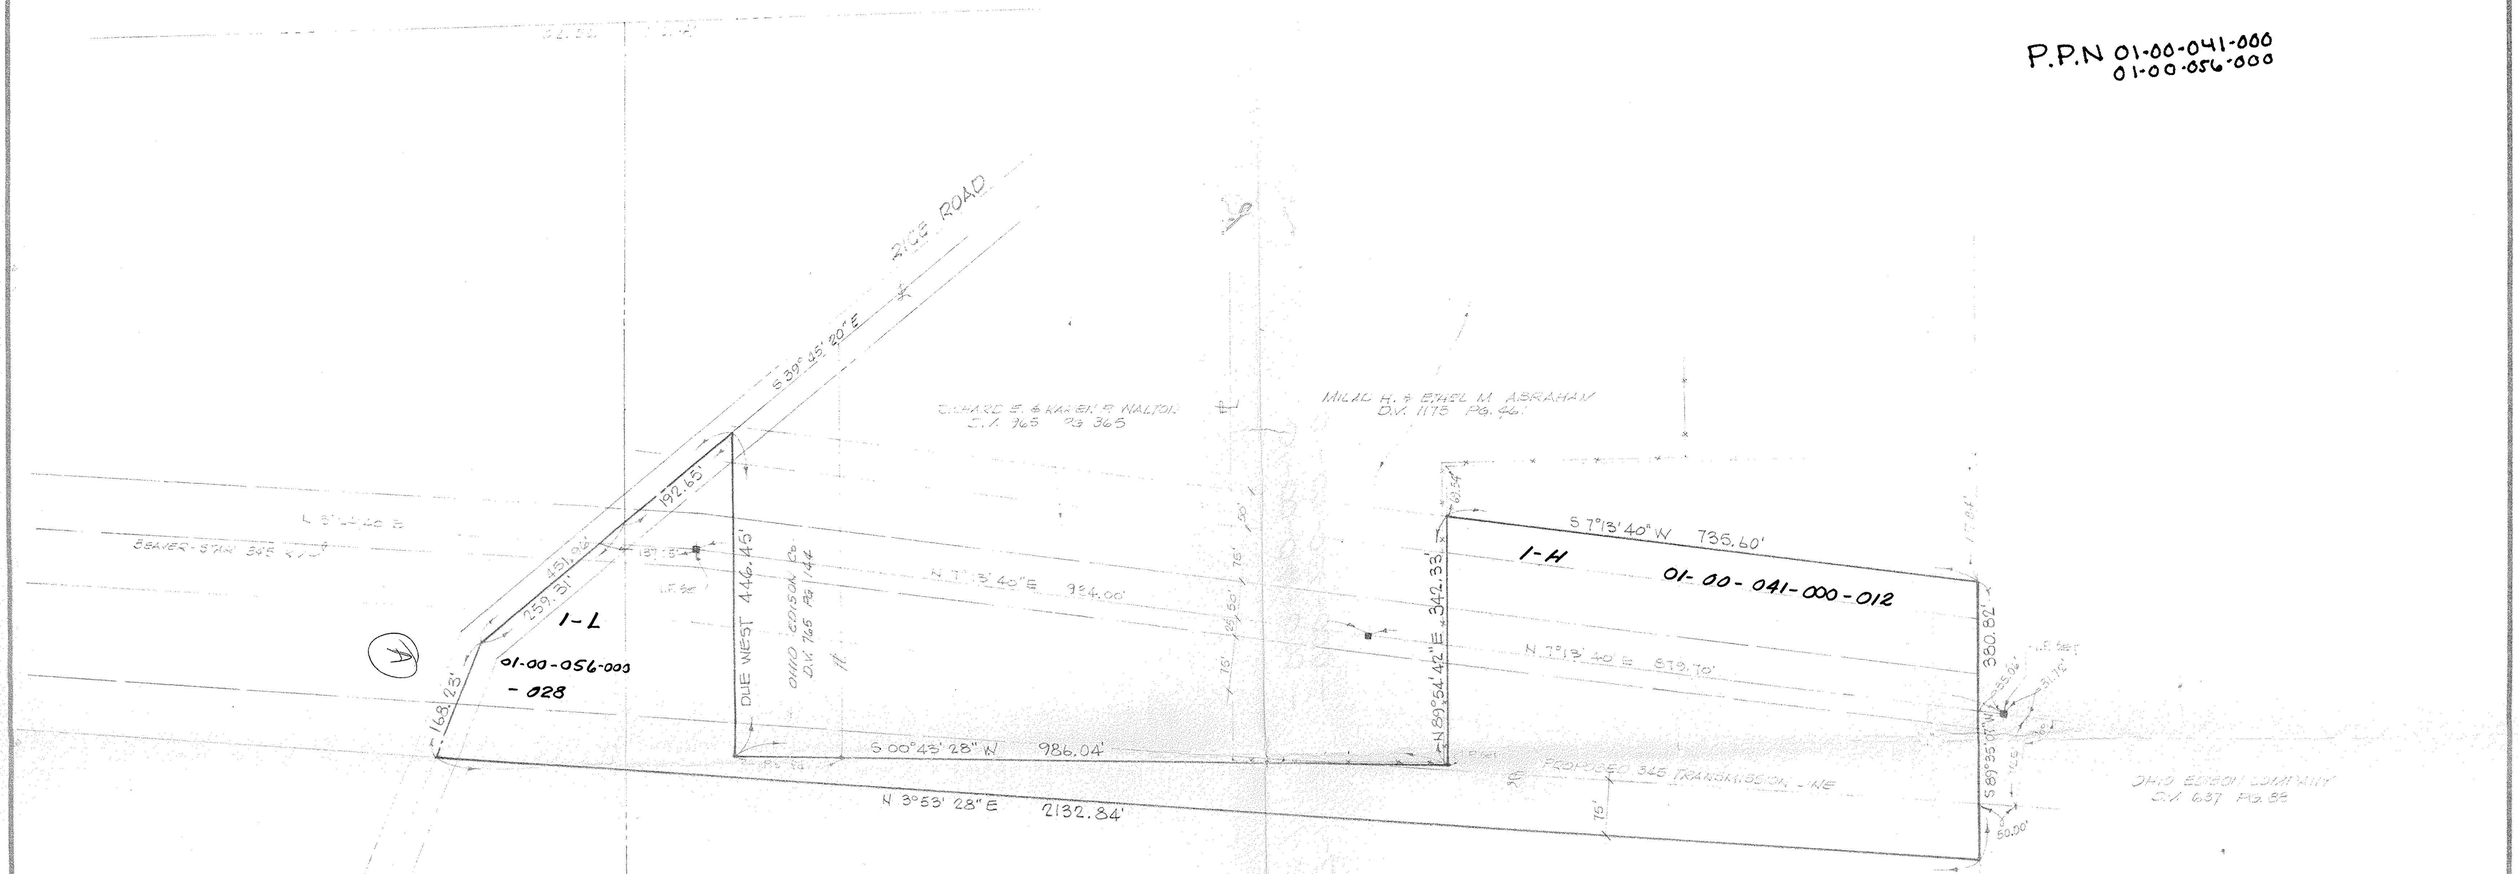

10.6076 ACRES
9.3459 O.L. 41
1.2617 O.L. 56

NOTE:
■ = DENOTES TONGUE & GROOVE

MAP of SURVEY

PREPARED FOR OHIO EDISON COMPANY

PARTS of ORIGINAL BROWNHELM TWP. LOTS Nos. 41 & 56

TOWNSHIP of BROWNHELM, LORAIN COUNTY, OHIO

McGLINCHY AND ASSOCIATES
PROFESSIONAL ENGINEERS AND SURVEYORS
538 WEST BROAD ST ELYRIA, OHIO

SCALE: 1" = 100' DRAWN BY: B. THOMAS

DATE: JULY 1979 JOB NO: 798275

SHEET 3 of 3

REV. ACREAGE 8-16-79