623336

623336 23/52

HEILMAN SUBDIVISION

PART OF ORIGINAL LOTS 28 & 37 OF BROWNHELM TOWNSHIP ~ NOW THE CITY OF VERMILION

LORAIN COUNTY ~ OHIO

SCALE 1" = 100' NOVEMBER - 1962

BY - RAY E. HOLLIS

REGISTERED CIVIL ENGINEER AND SURVEYOR

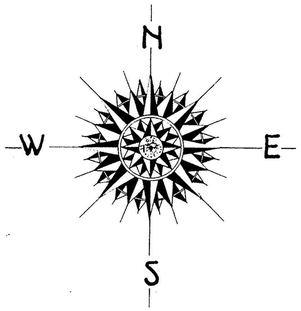

ENGINEERS CERTIFICATE:

THIS IS TO CERTIFY THAT THE REQUEST OF THE OWNERS, HUBERT R. HEILMAN AND DOROTHY L. HEILMAN, I HAVE SURVEYED AND PLATTED HEILMAN SUBDIVISION AS SHOWN HEREON CONTAING A TOTAL OF 42.7721 ACRES OF LAND OF WHICH 17.9284 ACRES ARE IN ORIGINAL LOT 37 AND 29.2437 ACRES ARE IN ORIGINAL LOT 28 OF BROWNHELM TOWNSHIP NOW THE CITY OF VERMILION, LORAIN COUNTY, OHIO. AT ALL POINTS SO INDICATED IRON PIN MONUMENTS WERE FOUND OR SET. MEASUREMENTS ARE IN FEET AND DECIMAL PARTS THEREOF. BEARINGS USED ARE ASSUMED AND ARE FOR THE PURPOSE OF DESCRIBING ANGLES ONLY. ALL OF WHICH I CERTIFY TO BE CORRECT.

ACREAGE IN LOTS - 38.4929

ACREAGE IN STREETS - 4.3192

Ray E. Hollis

RAY E. HOLLIS · REGISTERED ENG. & SURVEYOR

THIS IS TO CERTIFY THAT I HAVE EXAMINED THIS FOREGOING PLAT OF HEILMAN SUBDIVISION AND FIND THAT SUFFICIENT MONUMENTS HAVE BEEN SET TO DEFINE THE STREETS AS SHOWN HEREON.

W Oehme

CITY ENGINEER
CITY OF VERMILION

OWNERS CERTIFICATE:

THIS IS TO CERTIFY THAT WE, HUBERT R. HEILMAN AND DOROTHY L. HEILMAN OWNERS, DO HEREBY ACCEPT THIS FOREGOING PLAT OF HEILMAN SUBDIVISION TO BE CORRECT AND DEDICATE TO PUBLIC USE PART OF JERUSALEM ROAD, CLAUS ROAD, COOPER-FOSTER PARK ROAD AND SUNNYSIDE ROAD AS SHOWN HEREON.

Hubert R. Heilman — HUBERT R. HEILMAN

Dorothy L. Heilman — DOROTHY L. HEILMAN

COUNTY OF LORAIN } S.S.
STATE OF OHIO

THIS IS TO CERTIFY THAT DEFOR ME A NOTARY PUBLIC IN AND FOR SAID COUNTY AND STATE DID PERSONALLY APPEAR HUBERT R. HEILMAN AND DOROTHY L. HEILMAN AS OWNERS OF HEILMAN SUBDIVISION WHO ACKNOWLEDGED THE SIGNING OF THIS FORGOING PLAT WAS OF THEIR OWN FREE ACT AND DEED AND THEIR EXPRESSED WISHES. IN WITNESS WHEREOF I HAVE HEREUNTO SET MY HAND AND OFFICAL SEAL THIS 14 DAY OF November 1962

Ray L. Miraldi
NOTARY PUBLIC

MY COMMISSION EXPIRES 6-29-64

64

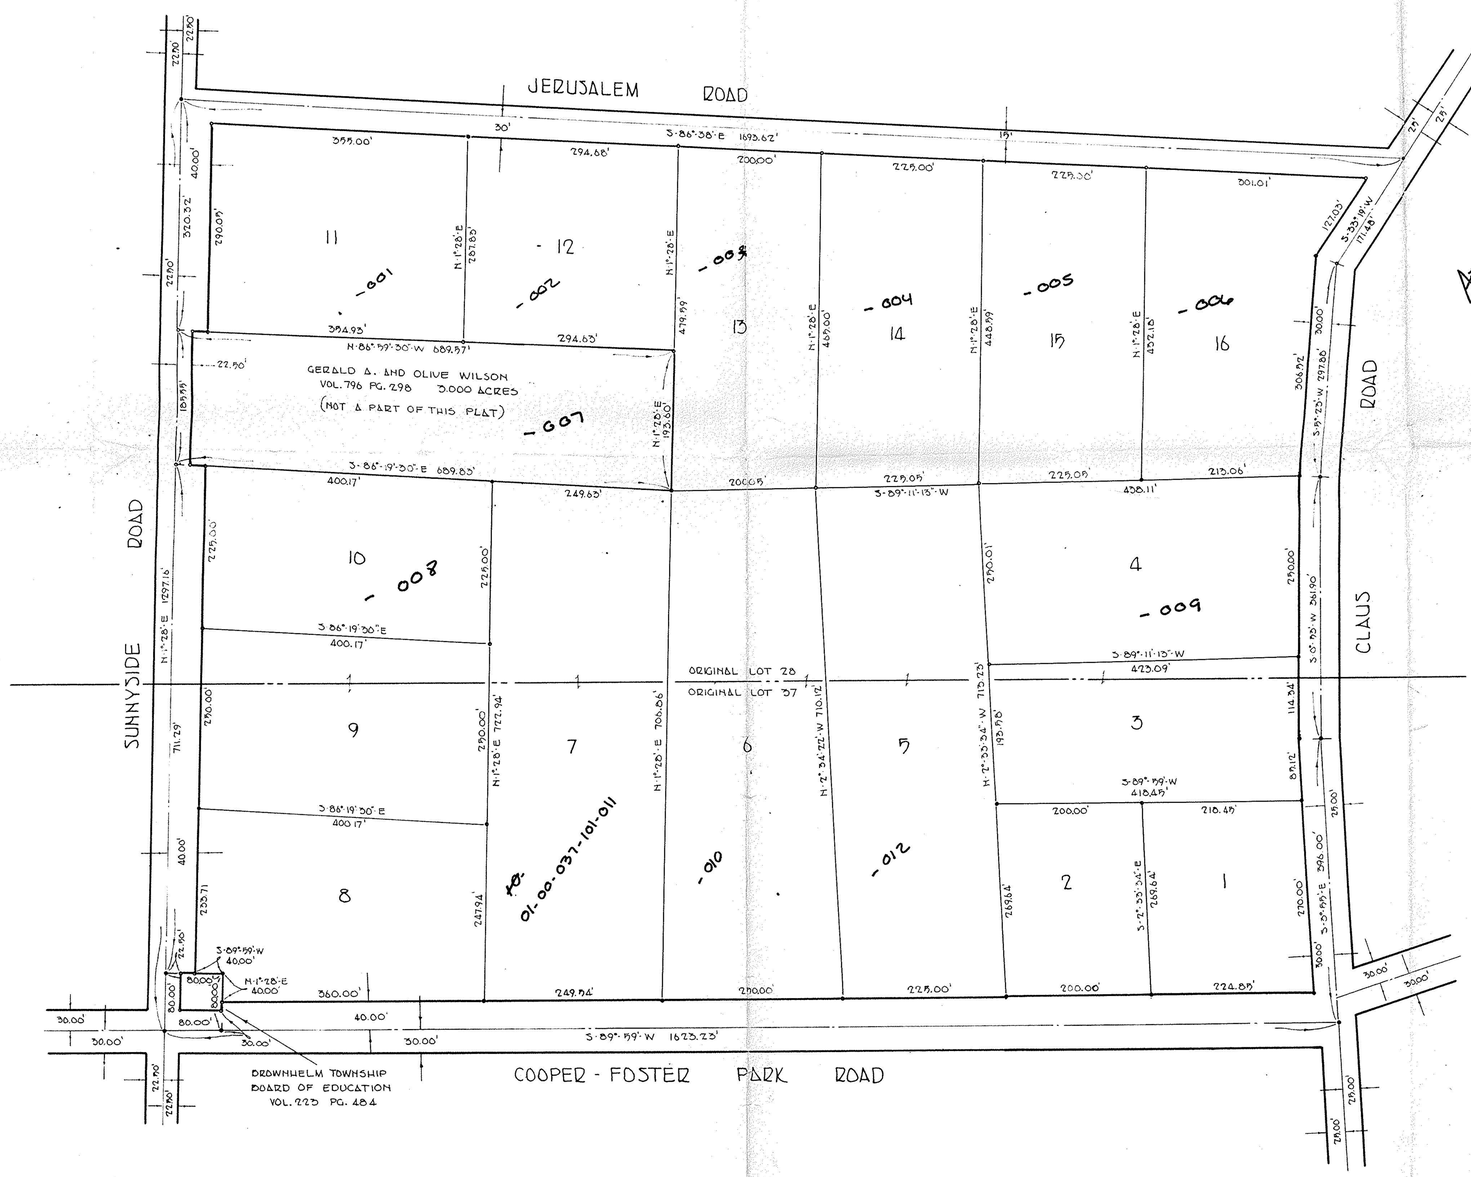

01-00-037-900-001 4.32 A.

ADD ROADS TO MAPS 10/9/96

#22515-X OUT 11/12/98

THIS IS TO CERTIFY THAT THIS FORGOING PLAT OF HEILMAN SUBDIVISION IS HEREBY ACCEPTED AND APPROVED BY THE PLANNING COMMISSION OF THE CITY OF VERMILION, LORAIN COUNTY OHIO ON THIS ____ DAY OF _____ 1962.

CHAIRMAN _____ SECRETARY _____

THIS IS TO CERTIFY THAT THIS FORGOING PLAT OF HEILMAN SUBDIVISION IS HEREBY ACCEPTED AND APPROVED BY THE CITY COUNCIL OF THE CITY OF VERMILION, LORAIN COUNTY OHIO ON THIS ____ DAY OF _____ 1962.

MAYOR _____

CLERK _____

RECIEVED FOR RECORD THIS 6th DAY OF December 1962 AT 2:46 O'CLOCK P.M. RECORED IN VOLUME 23 PAGE 52 OF LORAIN COUNTY RECORD OF PLATS.

Leota B. Mitchell
Lorain COUNTY ~~AUDITOR~~ Recorder
mc 9.00

ENTERED FOR TRANSFER _____ 1962.

COUNTY AUDITOR

P.P.N

ADD TO DUP FOR R/W

#22515-X

APPROVED
LORAIN CO.
MAP DEPT.
DATE 11-11-98
1-00-028-A
027-A
T. McMain
22515-X

23/52

1-00-028A

D18 R54