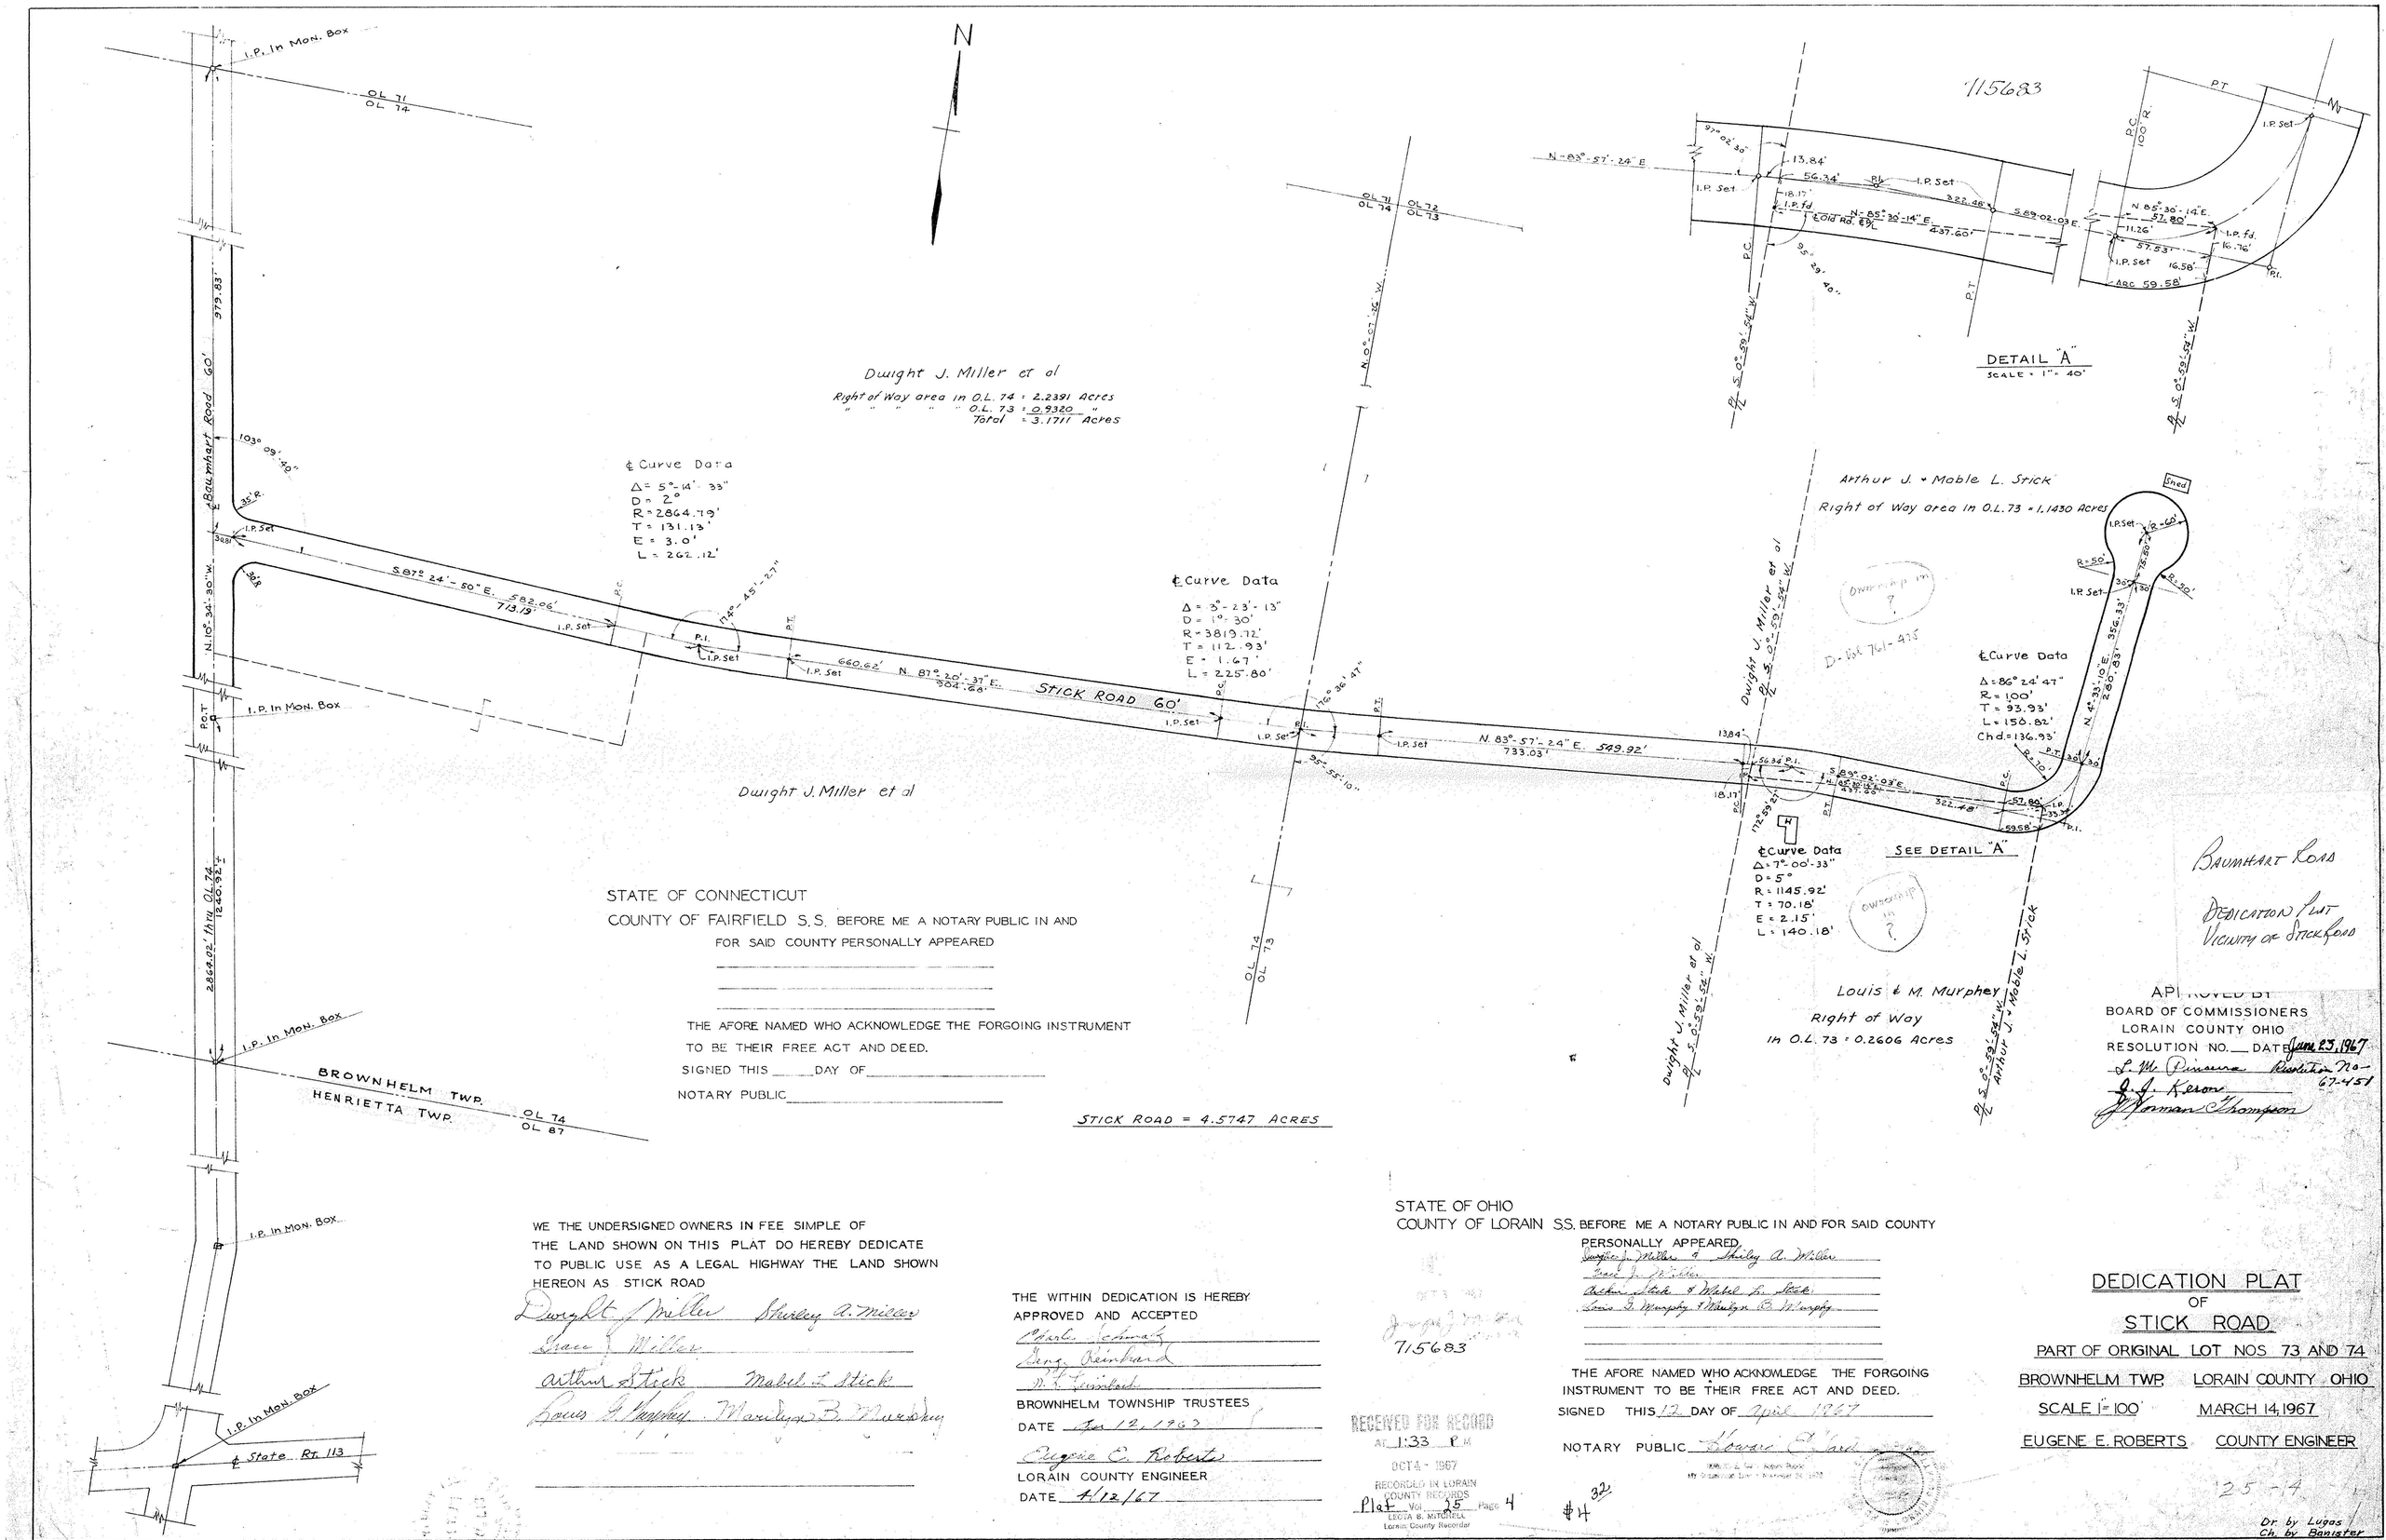

STATE OF CONNECTICUT
COUNTY OF FAIRFIELD S.S. BEFORE ME A NOTARY PUBLIC IN AND FOR SAID COUNTY PERSONALLY APPEARED

_____

_____

_____

THE AFORE NAMED WHO ACKNOWLEDGE THE FORGOING INSTRUMENT TO BE THEIR FREE ACT AND DEED.

SIGNED THIS _____ DAY OF _____

NOTARY PUBLIC _____

STICK ROAD = 4.5747 ACRES

WE THE UNDERSIGNED OWNERS IN FEE SIMPLE OF THE LAND SHOWN ON THIS PLAT DO HEREBY DEDICATE TO PUBLIC USE AS A LEGAL HIGHWAY THE LAND SHOWN HEREON AS STICK ROAD

Dwight J Miller — Shirley A. Miller
Jane J Miller
Arthur Stick — Mabel L Stick
Louis G Murphy — Marilyn B. Murphy

THE WITHIN DEDICATION IS HEREBY APPROVED AND ACCEPTED

Charles Schwartz
Gerry Reinhard
M. J. Feinbach

BROWNHELM TOWNSHIP TRUSTEES

DATE Apr 12, 1967

Eugene E. Roberts

LORAIN COUNTY ENGINEER

DATE 4/12/67

RECEIVED FOR RECORD
AT 1:33 P.M.
OCT 4 - 1967
RECORDED IN LORAIN COUNTY RECORDS
Plat Vol. 25 Page 4
LEGIA B. MITCHELL
Lorain County Recorder

715683

STATE OF OHIO
COUNTY OF LORAIN S.S. BEFORE ME A NOTARY PUBLIC IN AND FOR SAID COUNTY PERSONALLY APPEARED

Dwight J. Miller + Shirley A. Miller
Jane J. Miller
Arthur Stick + Mabel L. Stick
Louis G. Murphy + Marilyn B. Murphy

THE AFORE NAMED WHO ACKNOWLEDGE THE FORGOING INSTRUMENT TO BE THEIR FREE ACT AND DEED.

SIGNED THIS 12 DAY OF April 1967

NOTARY PUBLIC Howard C. [illegible]

$4.32

APPROVED BY
BOARD OF COMMISSIONERS
LORAIN COUNTY OHIO
RESOLUTION NO. ___ DATE June 23, 1967
L. M. Pincura — Resolution No. 67-451
J. J. Kerson
J. Norman Thompson

DEDICATION PLAT OF STICK ROAD

PART OF ORIGINAL LOT NOS 73 AND 74

BROWNHELM TWP. — LORAIN COUNTY OHIO

SCALE 1" = 100' — MARCH 14, 1967

EUGENE E. ROBERTS — COUNTY ENGINEER

25 - 4

Dr. by Lugas
Ch. by Banister