ASSEMBLY/SPLIT SURVEY
FOR
CARLA WIBLE

SITUATED IN THE CITY OF AVON, COUNTY OF LORAIN, STATE OF OHIO
AND KNOWN AS BEING PART OF ORIGINAL AVON TOWNSHIP SECTION No.2

GRAPHIC SCALE
(IN FEET)
1 inch = 80 ft.

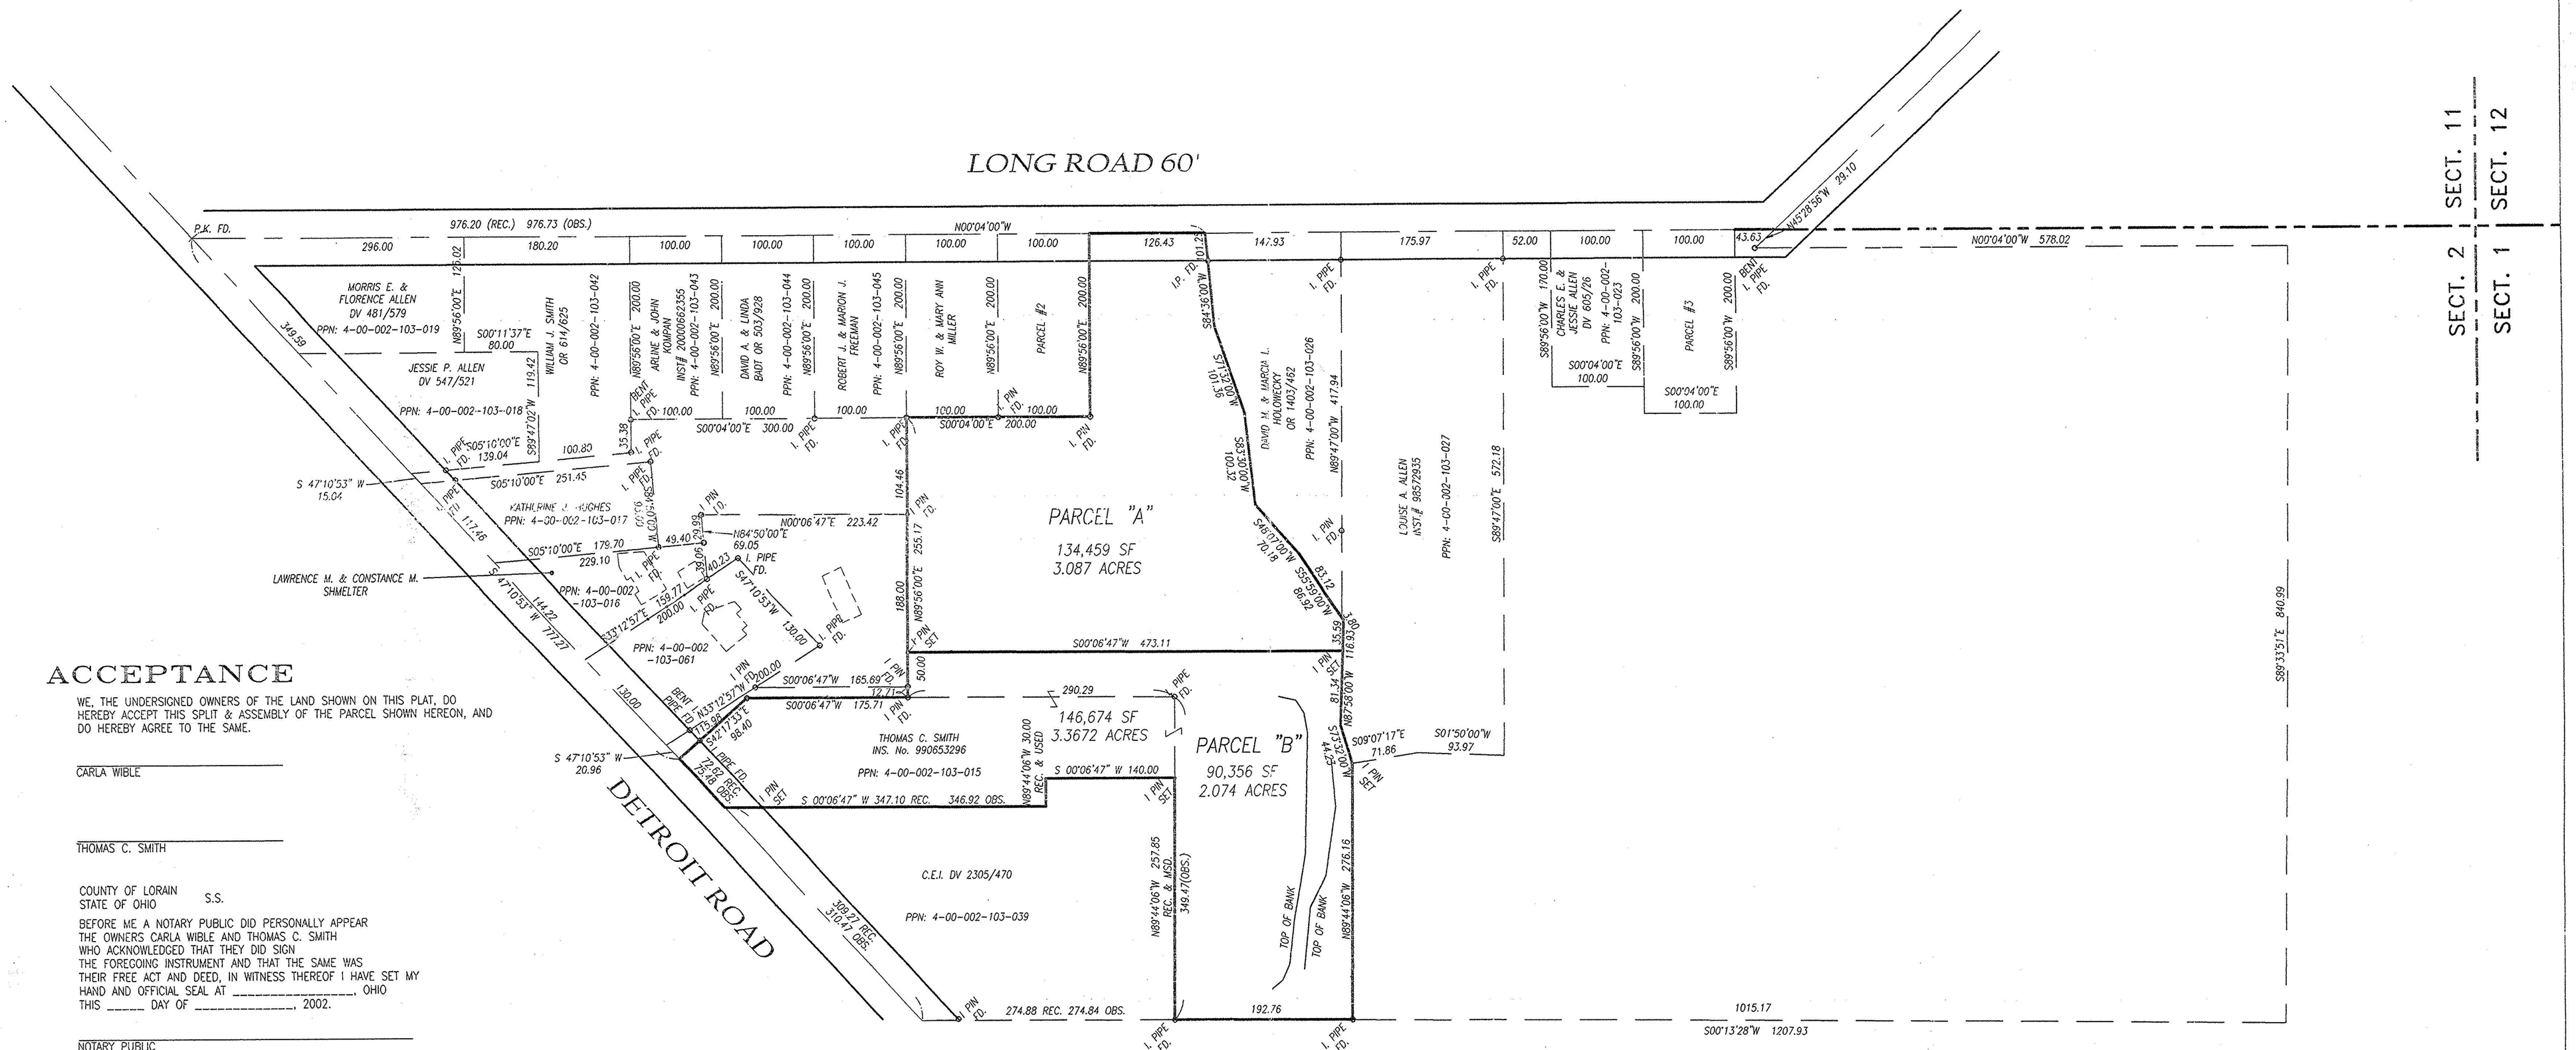

ACCEPTANCE

WE, THE UNDERSIGNED OWNERS OF THE LAND SHOWN ON THIS PLAT, DO HEREBY ACCEPT THIS SPLIT & ASSEMBLY OF THE PARCEL SHOWN HEREON, AND DO HEREBY AGREE TO THE SAME.

CARLA WIBLE

THOMAS C. SMITH

COUNTY OF LORAIN
STATE OF OHIO S.S.

BEFORE ME A NOTARY PUBLIC DID PERSONALLY APPEAR THE OWNERS CARLA WIBLE AND THOMAS C. SMITH WHO ACKNOWLEDGED THAT THEY DID SIGN THE FOREGOING INSTRUMENT AND THAT THE SAME WAS THEIR FREE ACT AND DEED, IN WITNESS THEREOF I HAVE SET MY HAND AND OFFICIAL SEAL AT _____, OHIO THIS _____ DAY OF _____, 2002.

NOTARY PUBLIC

MY COMMISSION EXPIRES

APPROVALS

THIS PLAT APPROVED BY THE DIRECTOR OF ENGINEERING OF THE CITY OF AVON FOR RECORDING PURPOSES ONLY THIS DAY _____ DAY OF _____ 2002.

DIRECTOR OF ENGINEERING

THIS PLAT APPROVED BY THE PLANNING COMMISSION OF THE CITY OF AVON FOR RECORDING PURPOSES ONLY THIS DAY _____ DAY OF _____ 2002.

PLANNING COMMISSION

CERTIFICATION

DIMENSIONS SHOWN ON THIS PLAT ARE EXPRESSED IN FEET AND DECIMAL PARTS THEREOF. ALL BEARINGS ARE TO AN ASSUMED MERIDIAN AND ARE USED TO INDICATE ANGLES ONLY. PERMANENT MONUMENTS WERE FOUND OR SET AT ALL POINTS INDICATED HEREON. ALL OF WHICH I CERTIFY TO BE CORRECT.

DATE: SEPTEMBER 2002

JAMES A. RESAR, P.E.

REVISIONS

J.A.R. Engineering & Surveying, Inc.
CONSULTING ENGINEERS / SURVEYORS
24629 DETROIT ROAD WESTLAKE, OHIO 44145
Phone:(440)-871-8345
Proj. No. XXXXXXXX

ASSEMBLY/SPLIT
CARLA WIBLE
DETROIT ROAD
AVON, OHIO

1/1
09/02

Filed 3/27/03 #03-01307