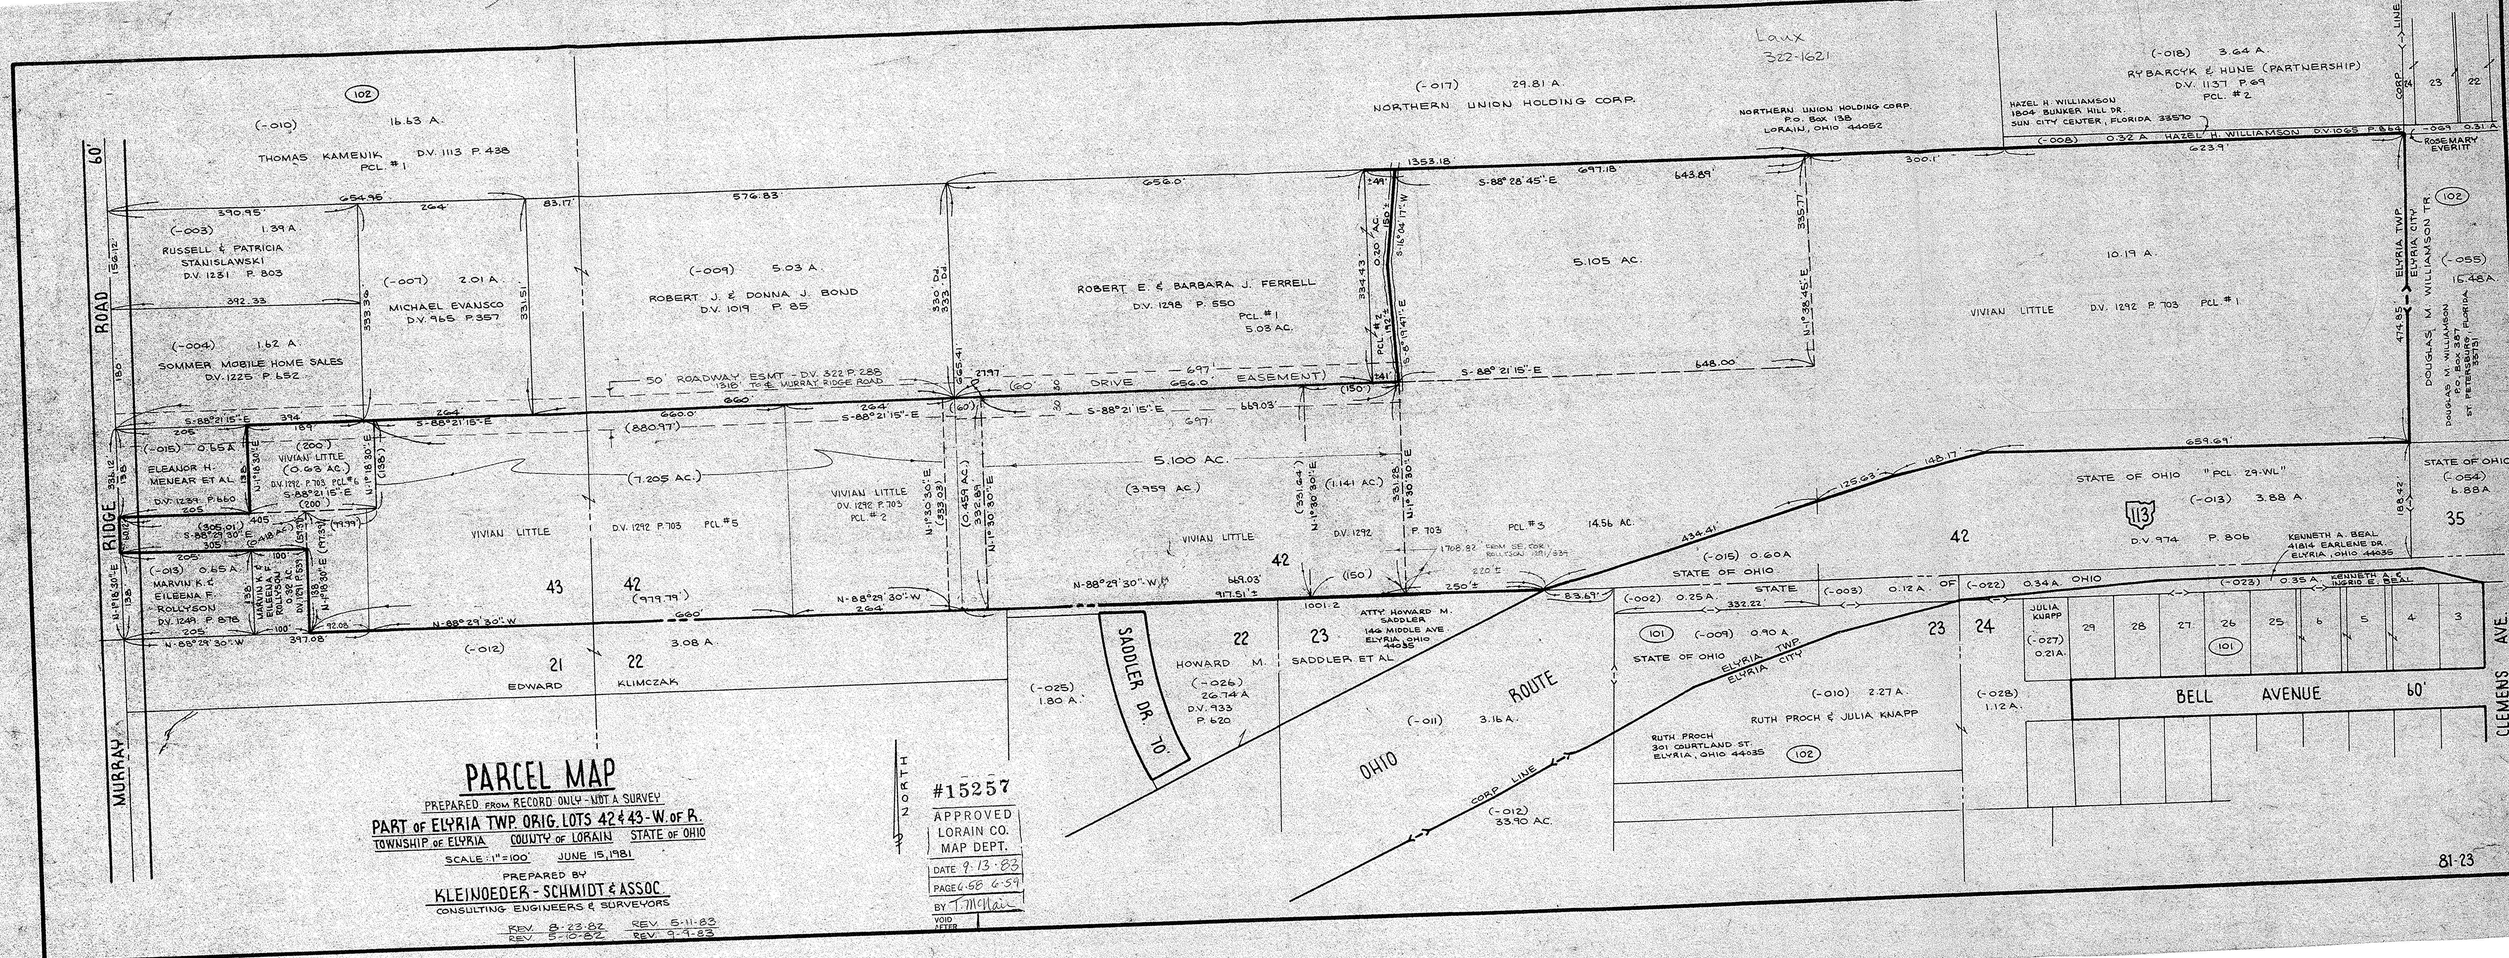
PARCEL MAP
PREPARED FROM RECORD ONLY - NOT A SURVEY
PART OF ELYRIA TWP. ORIG. LOTS 42 & 43 - W. OF R.
TOWNSHIP OF ELYRIA COUNTY OF LORAIN STATE OF OHIO
SCALE: 1" = 100' JUNE 15, 1981
PREPARED BY
KLEINOEDER - SCHMIDT & ASSOC.
CONSULTING ENGINEERS & SURVEYORS
REV. 8-23-82 REV. 5-11-83
REV. 5-10-82 REV. 9-9-83
NORTH
#15257
APPROVED
LORAIN CO.
MAP DEPT.
DATE 9-13-83
PAGE 6-58 6-59
BY T. McClain
VOID AFTER
MURRAY RIDGE ROAD
CLEMENS AVE.
ELYRIA TWP.
ELYRIA CITY
CORP. LINE
BELL AVENUE 60'
SADDLER DR. 70'
OHIO ROUTE 113
(-010) 16.63 A.
THOMAS KAMENIK DV. 1113 P. 438 PCL. #1
(-003) 1.39 A.
RUSSELL & PATRICIA STANISLAWSKI D.V. 1251 P. 803
(-007) 2.01 A.
MICHAEL EVANSCO D.V. 965 P. 357
(-004) 1.62 A.
SOMMER MOBILE HOME SALES DV. 1225 P. 652
(-009) 5.03 A.
ROBERT J. & DONNA J. BOND D.V. 1019 P. 85
(-017) 29.81 A.
NORTHERN UNION HOLDING CORP.
NORTHERN UNION HOLDING CORP. P.O. Box 138 LORAIN, OHIO 44052
ROBERT E. & BARBARA J. FERRELL D.V. 1298 P. 550 PCL. #1 5.03 AC.
5.105 AC.
10.19 A.
VIVIAN LITTLE D.V. 1292 P. 703 PCL #1
(-018) 3.64 A.
RYBARCYK & HUNE (PARTNERSHIP) D.V. 1137 P. 69 PCL. #2
HAZEL H. WILLIAMSON 1804 BUNKER HILL DR. SUN CITY CENTER, FLORIDA 33570
(-008) 0.32 A. HAZEL H. WILLIAMSON D.V. 1068 P. 864
(-059) 0.31 A.
ROSEMARY EVERITT
DOUGLAS M. WILLIAMSON 1804 BUNKER HILL DR. ST. PETERSBURG, FLORIDA 33715
(-055) 16.48 A.
STATE OF OHIO (-054) 6.88 A.
(-013) 3.88 A.
D.V. 974 P. 806
KENNETH A. BEAL 41814 EARLENE DR. ELYRIA, OHIO 44035
(-015) 0.60 A. STATE OF OHIO
(-002) 0.25 A. STATE OF OHIO
(-003) 0.12 A. STATE OF OHIO
(-022) 0.34 A. OHIO
(-023) 0.35 A.
(-009) 0.90 A. STATE OF OHIO
(-027) 0.21 A.
(-010) 2.27 A. RUTH PROCH & JULIA KNAPP
RUTH PROCH 301 COURTLAND ST. ELYRIA, OHIO 44035
(-028) 1.12 A.
(-011) 3.16 A.
(-012) 33.90 AC.
(-025) 1.80 A.
(-026) 26.74 A. D.V. 933 P. 620
HOWARD M. SADDLER ET AL
ATTY. HOWARD M. SADDLER 142 MIDDLE AVE. ELYRIA, OHIO 44035
(-012) 3.08 A.
EDWARD KLIMCZAK
(-015) 0.65 A. ELEANOR H. MENEAR ET AL D.V. 1239 P. 660
(-200) VIVIAN LITTLE (0.63 AC.) D.V. 1292 P. 703 PCL #6
(-013) 0.55 A. MARVIN K. & EILEENA F. ROLLYSON D.V. 1249 P. 876
HAROLD A. & EILEENA F. ROLLYSON D.V. 1291 P. 531
(7.205 AC.)
VIVIAN LITTLE D.V. 1292 P. 703 PCL #5
VIVIAN LITTLE D.V. 1292 P. 703 PCL # 2 (0.459 AC.)
5.100 AC. (3.959 AC.) (1.141 AC.)
VIVIAN LITTLE D.V. 1292 P. 703 PCL #3 14.56 AC.
50' ROADWAY ESMT. - D.V. 322 P. 288 1316' TO E. MURRAT RIDGE ROAD
60' DRIVE EASEMENT
S-88° 21' 15"-E 669.03'
S-88° 28' 45"-E 697.18'
643.89'
648.00'
N-88° 29' 30"-W 669.03'
971.51'±
N-88° 29' 30"-W 660'
N-88° 29' 30"-W 264'
N-1° 18' 30"-E 135'
N-1° 30' 30"-E 330.04'
N-1° 30' 30"-E 332.64'
N-1° 30' 30"-E 351.28'
N-1° 30' 30"-E 339.03'
S-1° 30' 30"-W 330.04'
S-16° 04' 17"-W 180.2'
S-6° 19' 47"-E 142.4'
N-1° 36' 45"-E 335.77'
S-1° 36' 45"-E 474.85'
659.69'
188.42'
1353.18'
1708.82' FROM SE. COR. ROLLYSON 351/334
1001.2
83.67'
434.41'
148.17'
125.63'
332.22'
300.1'
623.9'
42
43
22
23
24
35
101
102
113

81-23