LORAIN COUNTY
CITY OF ELYRIA
ELYRIA TOWNSHIP, WEST OF BLACK RIVER
O.L.'S 3, 4, 11, 12, 13, 14, 15, 16, 17 & 99
T-6-N, R-17-W

STATE JOB NUMBER	FHWA REGION	STATE	PROJECT
X	5	OHIO	X

LORAIN COUNTY
CITY OF ELYRIA
LOR-INDUSTRIAL PARKWAY

RIGHT OF WAY PLAN

15
15

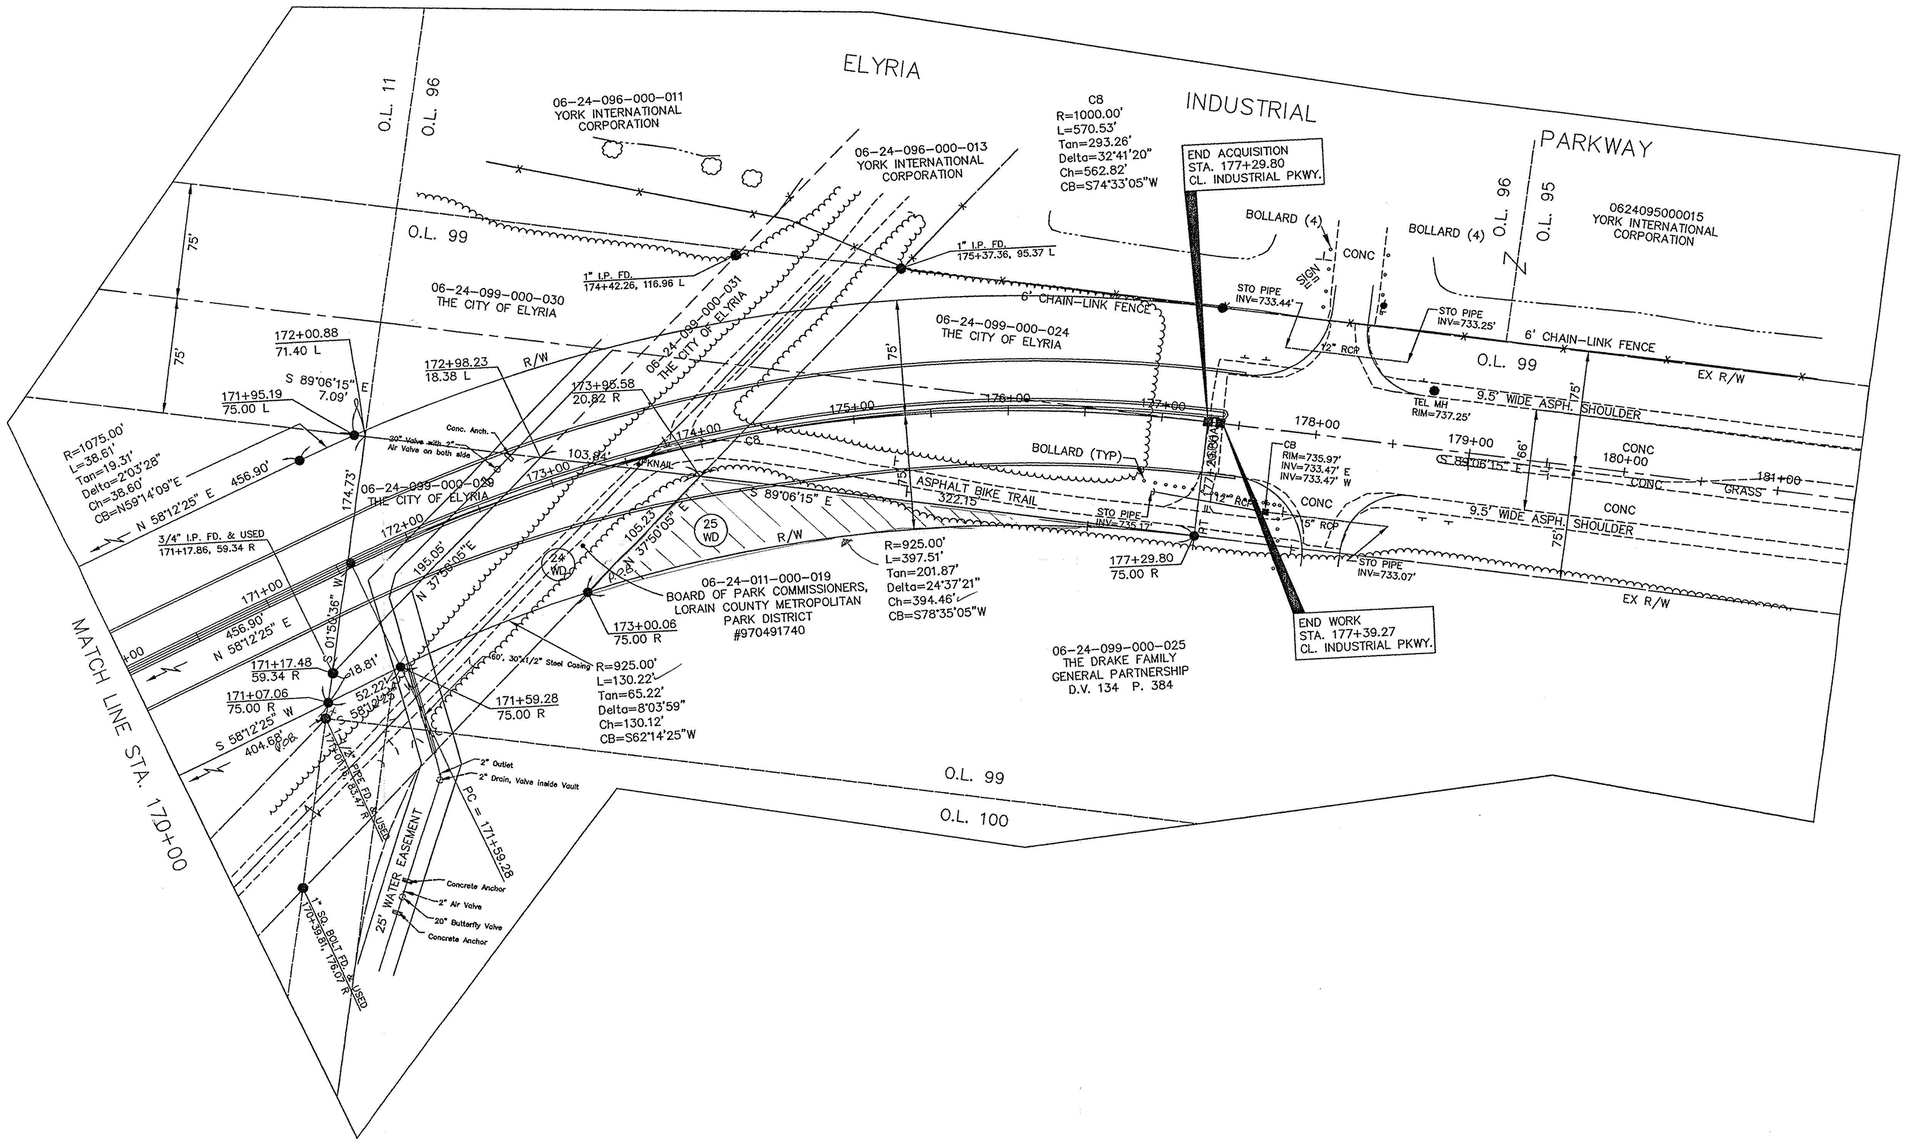

REV.	DATE	DESCRIPTION
1	1/22/02	PRINTED

DATE OF COMPLETION

Prepared For:
City of Elyria
By:
KS Associates, Inc.

INDUSTRIAL PARKWAY

RIGHT OF WAY PLAN STA. 170+00 TO STA 181+50