P.P.N 06-22-006-101-004, -019, -020

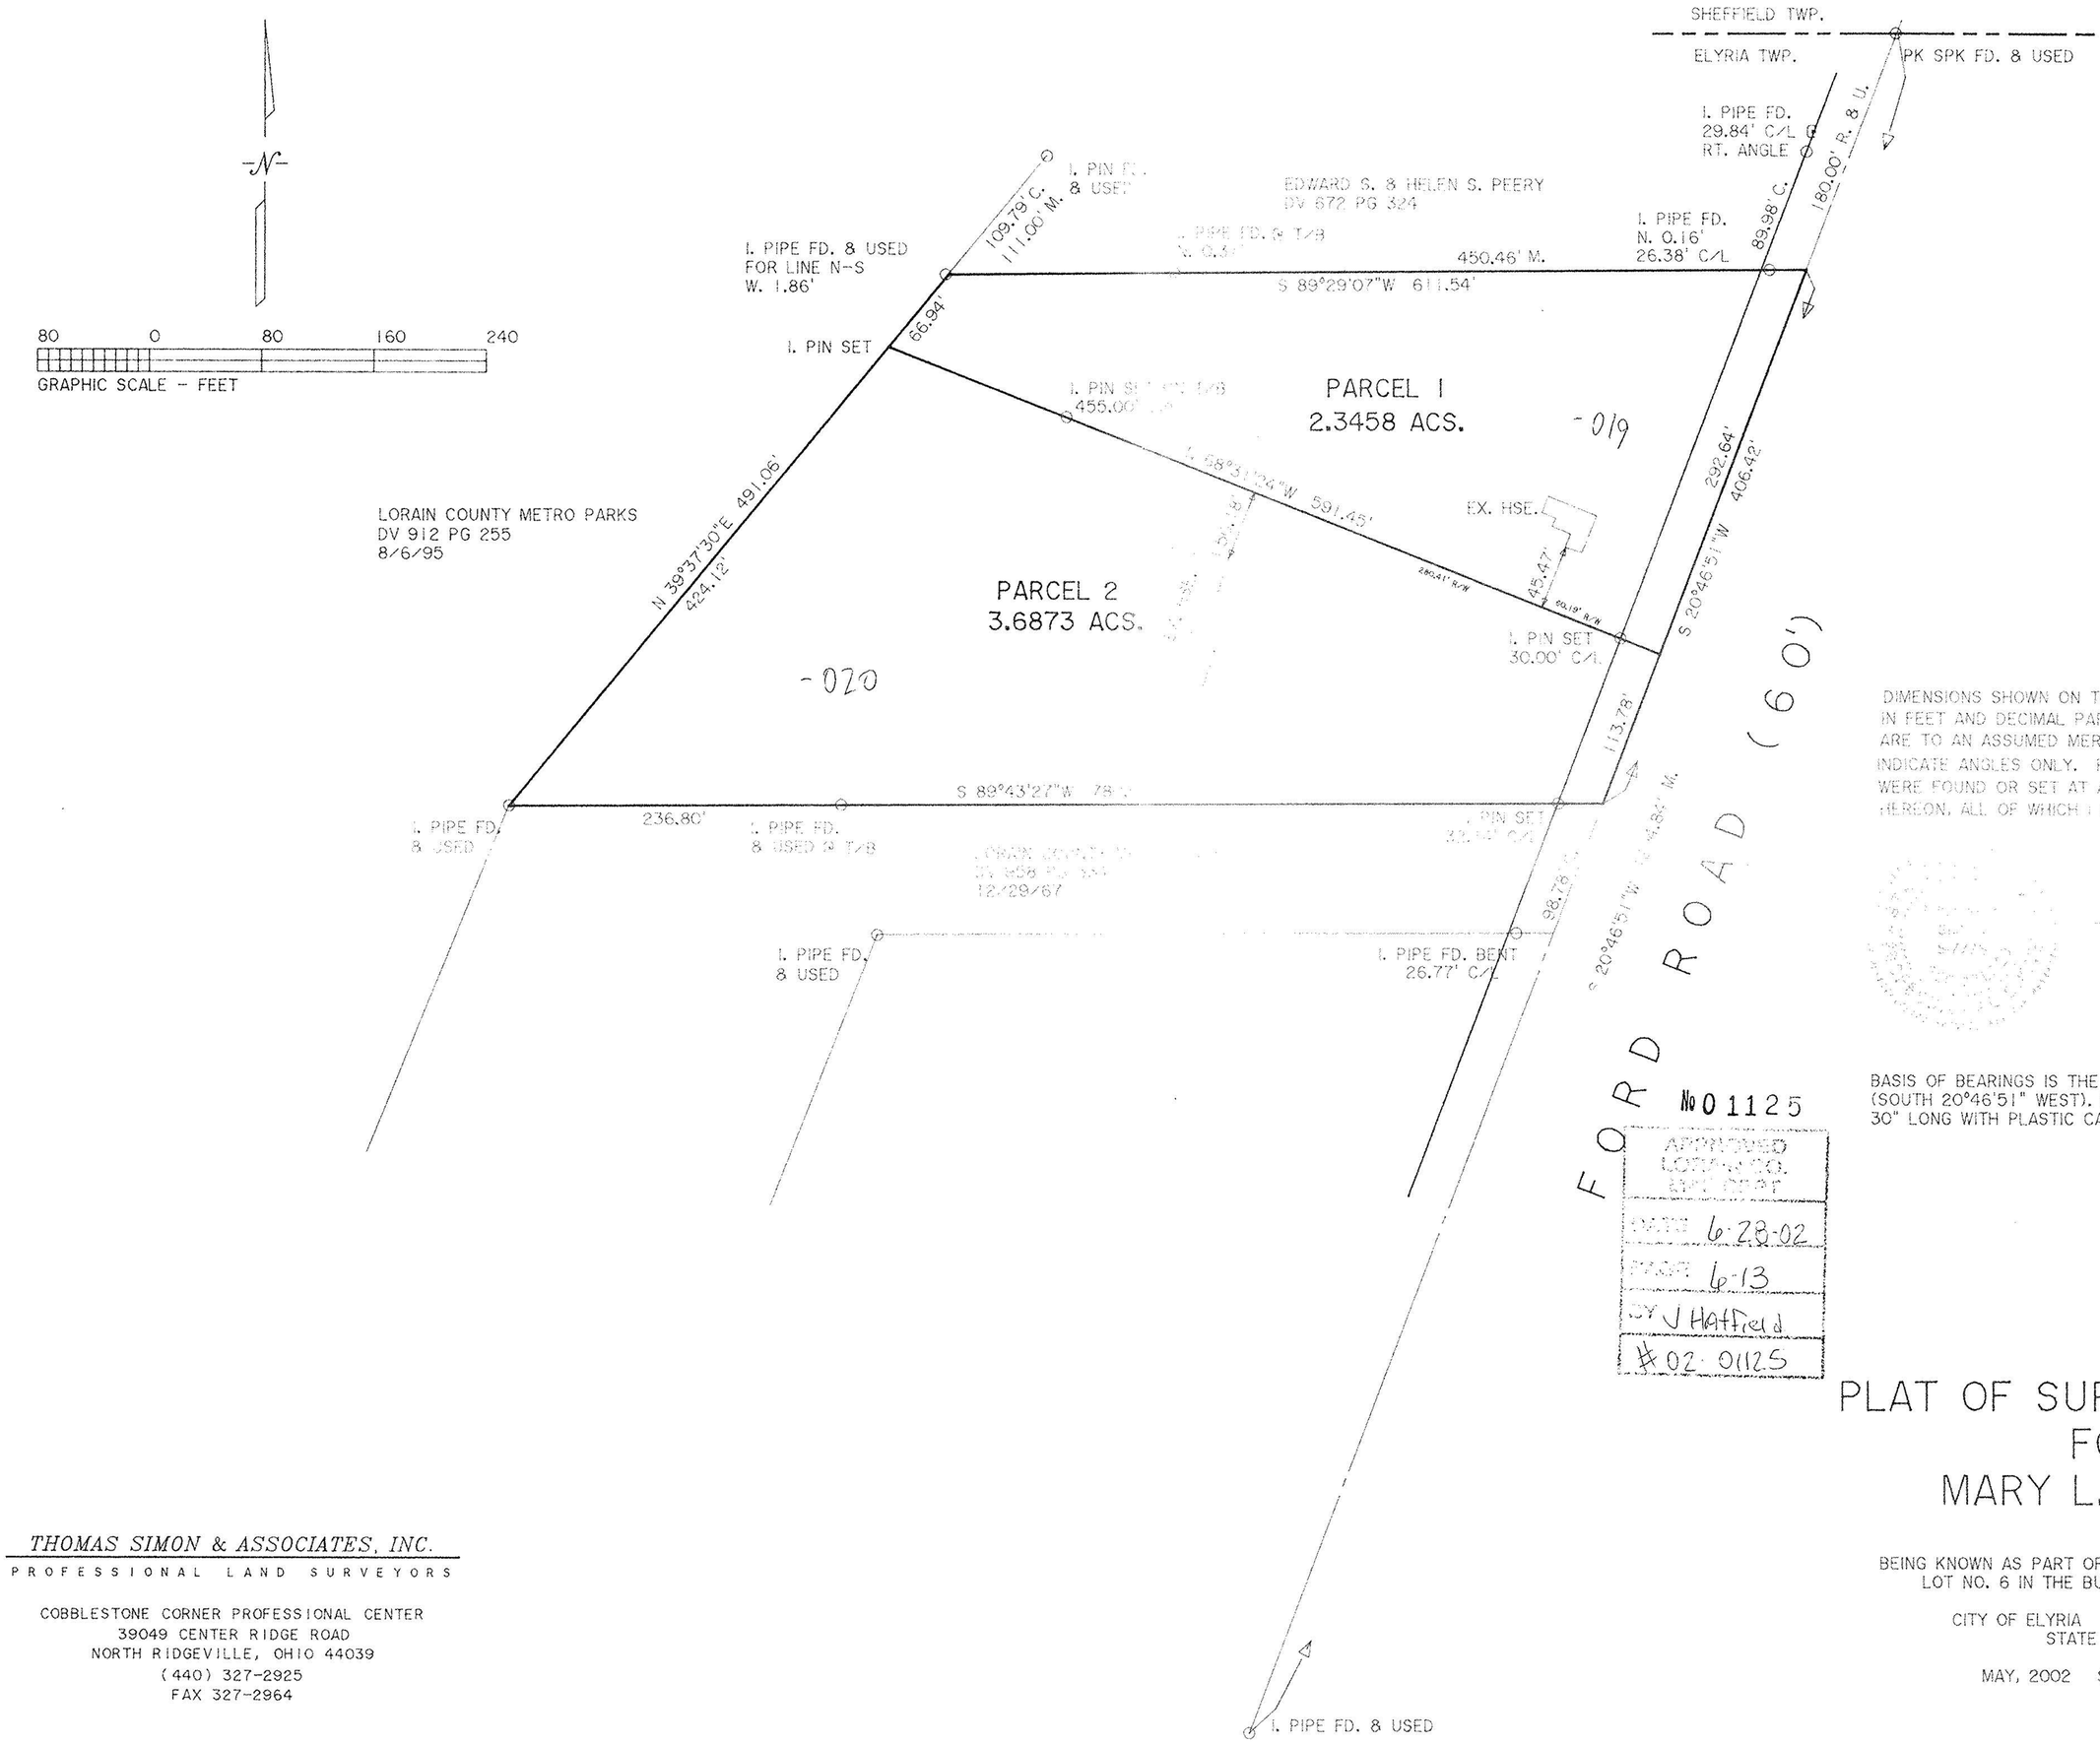

DIMENSIONS SHOWN ON THIS PLAT ARE EXPRESSED IN FEET AND DECIMAL PARTS THEREOF, ALL BEARINGS ARE TO AN ASSUMED MERIDIAN AND ARE USED TO INDICATE ANGLES ONLY. PERMANENT MONUMENTS WERE FOUND OR SET AT ALL POINTS INDICATED HEREON, ALL OF WHICH I CERTIFY TO BE CORRECT.

THOMAS A. SIMON
REG. PROFESSIONAL SURVEYOR
NO. S-7775

BASIS OF BEARINGS IS THE CENTERLINE OF FORD ROAD (SOUTH 20°46'51" WEST). IRON PINS SET ARE 5/8" DIAMETER 30" LONG WITH PLASTIC CAPS "T. SIMON, S-7775".

No 01125
APPROVED
LOT SPLIT
DATE 6-28-02
FEE $ 6-13
BY J Hatfield
02-0112.5

PLAT OF SURVEY & SPLIT FOR MARY L. MARTIN

BEING KNOWN AS PART OF ORIGINAL ELYRIA TOWNSHIP
LOT NO. 6 IN THE BURRELL AND DAY TRACT

CITY OF ELYRIA COUNTY OF LORAIN
STATE OF OHIO

MAY, 2002 SCALE: 1" = 80'

REV. 6/11/02 EX. HOUSES ADDED

THOMAS SIMON & ASSOCIATES, INC.
PROFESSIONAL LAND SURVEYORS

COBBLESTONE CORNER PROFESSIONAL CENTER
39049 CENTER RIDGE ROAD
NORTH RIDGEVILLE, OHIO 44039
(440) 327-2925
FAX 327-2964

JOB NO. 2002-028