980243

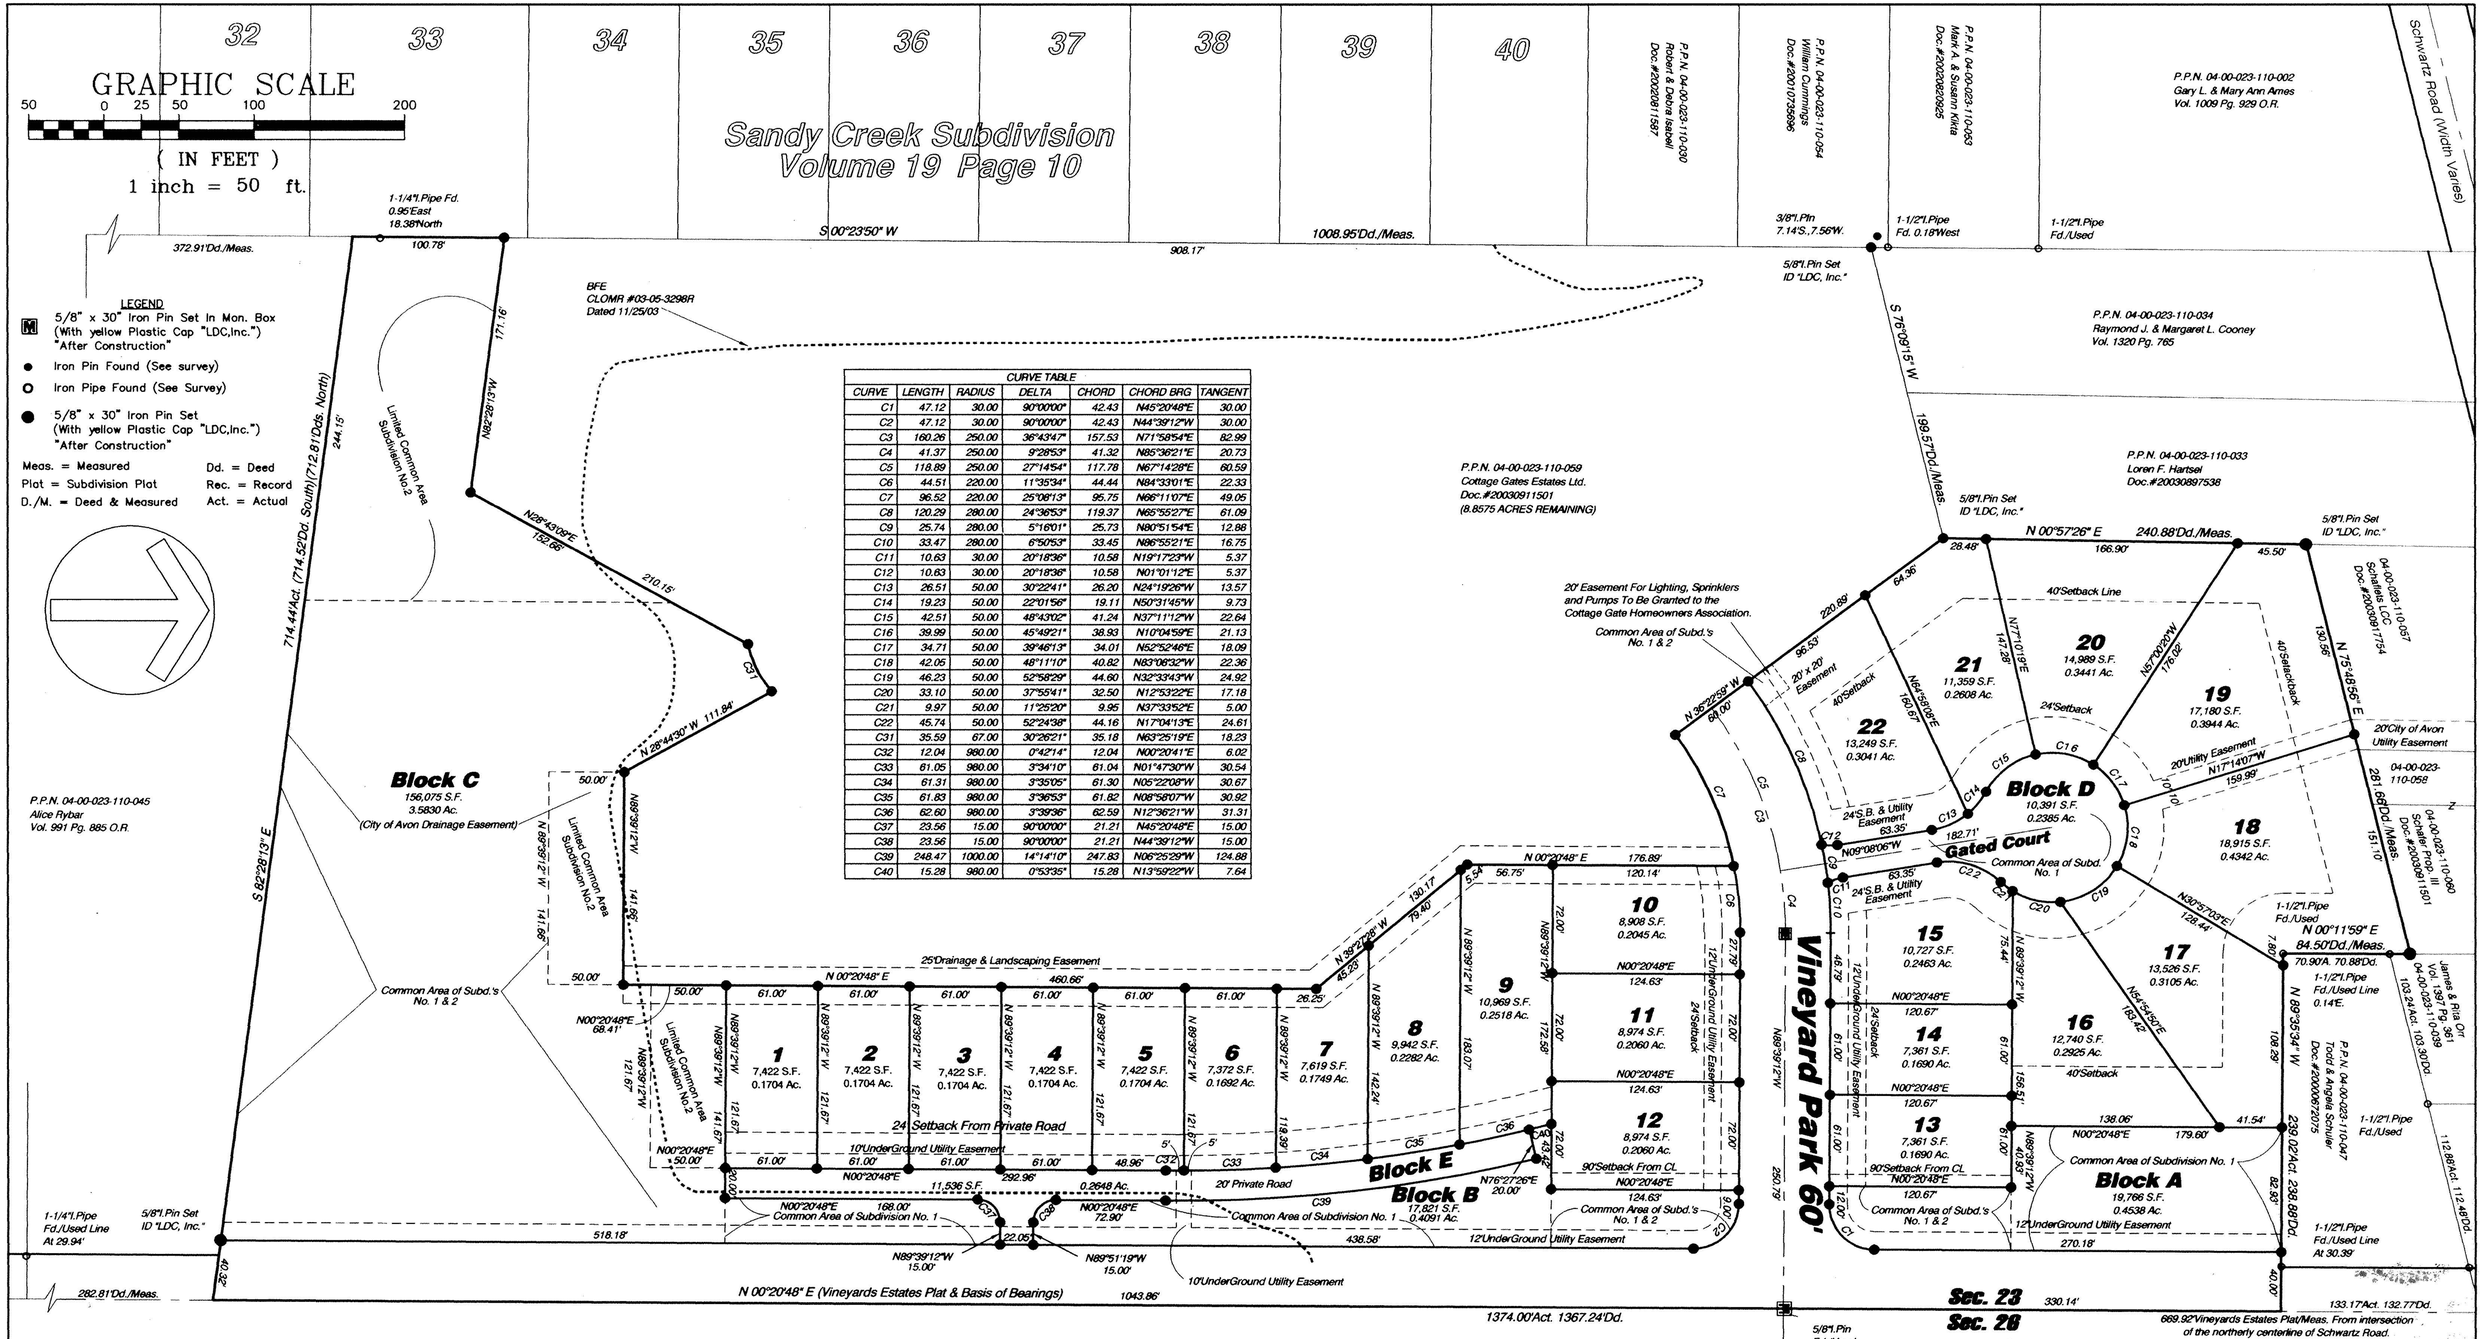

CURVE TABLE

CURVE	LENGTH	RADIUS	DELTA	CHORD	CHORD BRG	TANGENT
C1	47.12	30.00	90°00'00"	42.43	N45°20'48"E	30.00
C2	47.12	30.00	90°00'00"	42.43	N44°39'12"W	30.00
C3	160.26	250.00	36°43'47"	157.53	N71°58'54"E	82.99
C4	41.37	250.00	9°28'53"	41.32	N85°36'21"E	20.73
C5	118.89	250.00	27°14'54"	117.78	N67°14'28"E	60.59
C6	44.51	220.00	11°35'34"	44.44	N84°33'01"E	22.33
C7	96.52	220.00	25°08'13"	95.75	N66°11'07"E	49.05
C8	120.29	280.00	24°36'53"	119.37	N65°55'27"E	61.09
C9	25.74	280.00	5°16'01"	25.73	N80°51'54"E	12.88
C10	33.47	280.00	6°50'53"	33.45	N86°55'21"E	16.75
C11	10.63	30.00	20°18'36"	10.58	N19°17'23"W	5.37
C12	10.63	30.00	20°18'36"	10.58	N01°01'12"E	5.37
C13	26.51	50.00	30°22'41"	26.20	N24°19'26"W	13.57
C14	19.23	50.00	22°01'56"	19.11	N50°31'45"W	9.73
C15	42.51	50.00	48°43'02"	41.24	N37°11'12"W	22.64
C16	39.99	50.00	45°49'21"	38.93	N10°04'59"E	21.13
C17	34.71	50.00	39°46'13"	34.01	N52°52'46"E	18.09
C18	42.05	50.00	48°11'10"	40.82	N83°08'32"W	22.36
C19	46.23	50.00	52°58'29"	44.60	N32°33'43"W	24.92
C20	33.10	50.00	37°55'41"	32.50	N12°53'22"E	17.18
C21	9.97	50.00	11°25'20"	9.95	N37°33'52"E	5.00
C22	45.74	50.00	52°24'38"	44.16	N17°04'13"E	24.61
C31	35.59	67.00	30°26'21"	35.18	N63°25'19"E	18.23
C32	12.04	980.00	0°42'14"	12.04	N00°20'41"E	6.02
C33	61.05	980.00	3°34'10"	61.04	N01°47'30"W	30.54
C34	61.31	980.00	3°35'05"	61.30	N05°22'08"W	30.67
C35	61.83	980.00	3°36'53"	61.82	N08°58'07"W	30.92
C36	62.60	980.00	3°39'36"	62.59	N12°36'21"W	31.31
C37	23.56	15.00	90°00'00"	21.21	N45°20'48"E	15.00
C38	23.56	15.00	90°00'00"	21.21	N44°39'12"W	15.00
C39	248.47	1000.00	14°14'10"	247.83	N06°25'29"W	124.88
C40	15.28	980.00	0°53'35"	15.28	N13°59'22"W	7.64

REV. No.		DATE	BY	CH'K'D

L.D.C. Inc. d.b.a.
LAND DESIGN consultants
www.LDCinc.
ENGINEERS · PLANNERS · SURVEYORS
8585 East Avenue Mentor, Ohio 44060 TEL: (440) 255-8463 (440) 951-LAND (440) 354-8638 FAX: (440) 255-8575
1471 Lear Industrial Park Avon, Ohio 44011 TEL: (440) 937-5601 (440) 937-5602 FAX: (440) 937-5603

Cottage Gate
Subdivision Plat No.1
City of Avon - Lorain County - Ohio

DATE 12/31/03
SCALE: HOR. 1"=50'
VERT.
FILENAME Plat-02-master-2003
COMPUTER Server
FIELD CREW TJS

RECORD PLAT

SHEET 2 OF 2
CONTRACT No. Cottg1-0201

TAX MAP DEPT. COPY #03-00685

79/37