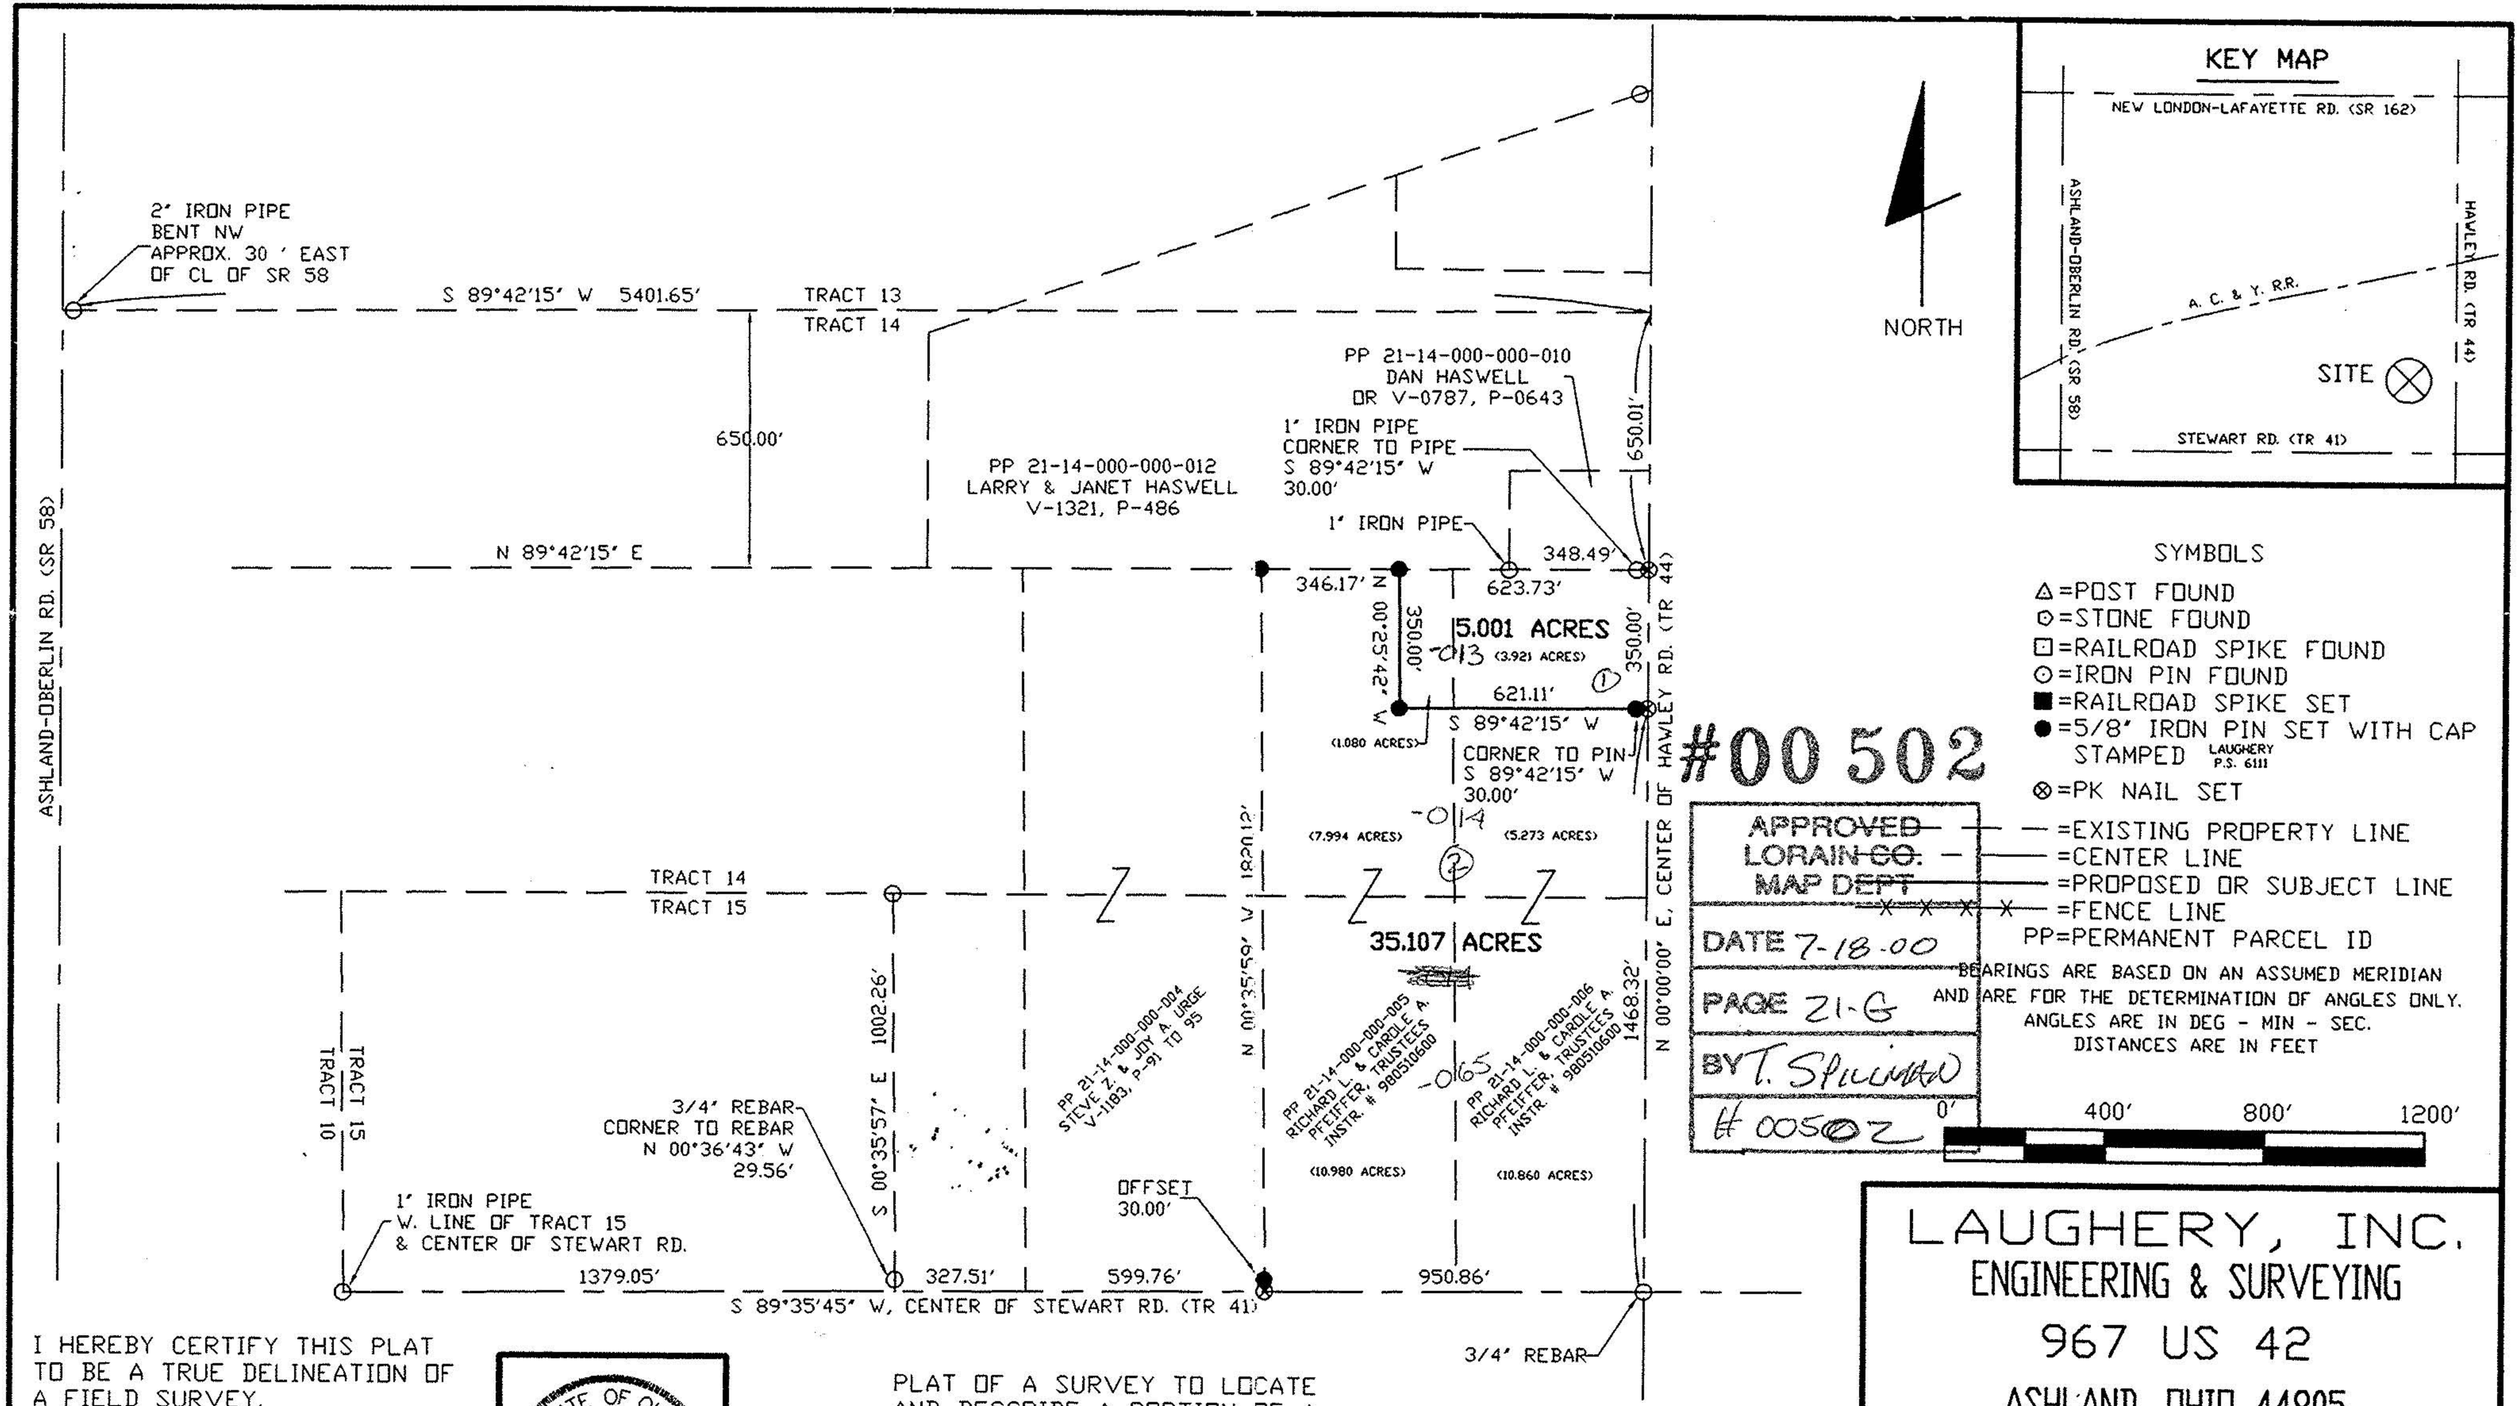

#00 502

APPROVED
LORAIN CO.
MAP DEPT
DATE 7-18-00
PAGE 21-G
BY T. SULLIVAN
00502

I HEREBY CERTIFY THIS PLAT TO BE A TRUE DELINEATION OF A FIELD SURVEY.

IN MARCH, 2000.

RONALD L. LAUGHERY
REGISTERED SURVEYOR # 6111

STATE OF OHIO
RONALD L. LAUGHERY
6111
REGISTERED SURVEYOR

PLAT OF A SURVEY TO LOCATE AND DESCRIBE A PORTION OF A TRACT OF LAND CONVEYED TO RICHARD L. & CAROLE A. PFEIFFER, TRUSTEES OF THE PFEIFFER FAMILY REVOCABLE TRUST, RECORDED IN INSTRUMENT NUMBER 980510600.

LAUGHERY, INC.
ENGINEERING & SURVEYING
967 US 42
ASHLAND, OHIO 44805

TRACTS 14 & 15
HUNTINGTON TOWNSHIP
LORAIN COUNTY, OHIO

DRAWN BY RLL DATE 04/09/00 SCALE 1"=400'