DIMENSIONS SHOWN ON THIS PLAT ARE EXPRESSED IN FEET AND DECIMAL PARTS THEREOF, ALL BEARINGS ARE TO AN ASSUMED MERIDIAN AND ARE USED TO INDICATE ANGLES ONLY. PERMANENT MONUMENTS WERE FOUND OR SET AT ALL POINTS INDICATED HEREON, ALL OF WHICH I CERTIFY TO BE CORRECT.

THOMAS A. SIMON
REG. PROFESSIONAL SURVEYOR
NO. S-7775

STATE OF OHIO · THOMAS A. SIMON · REGISTERED · PROFESSIONAL SURVEYOR

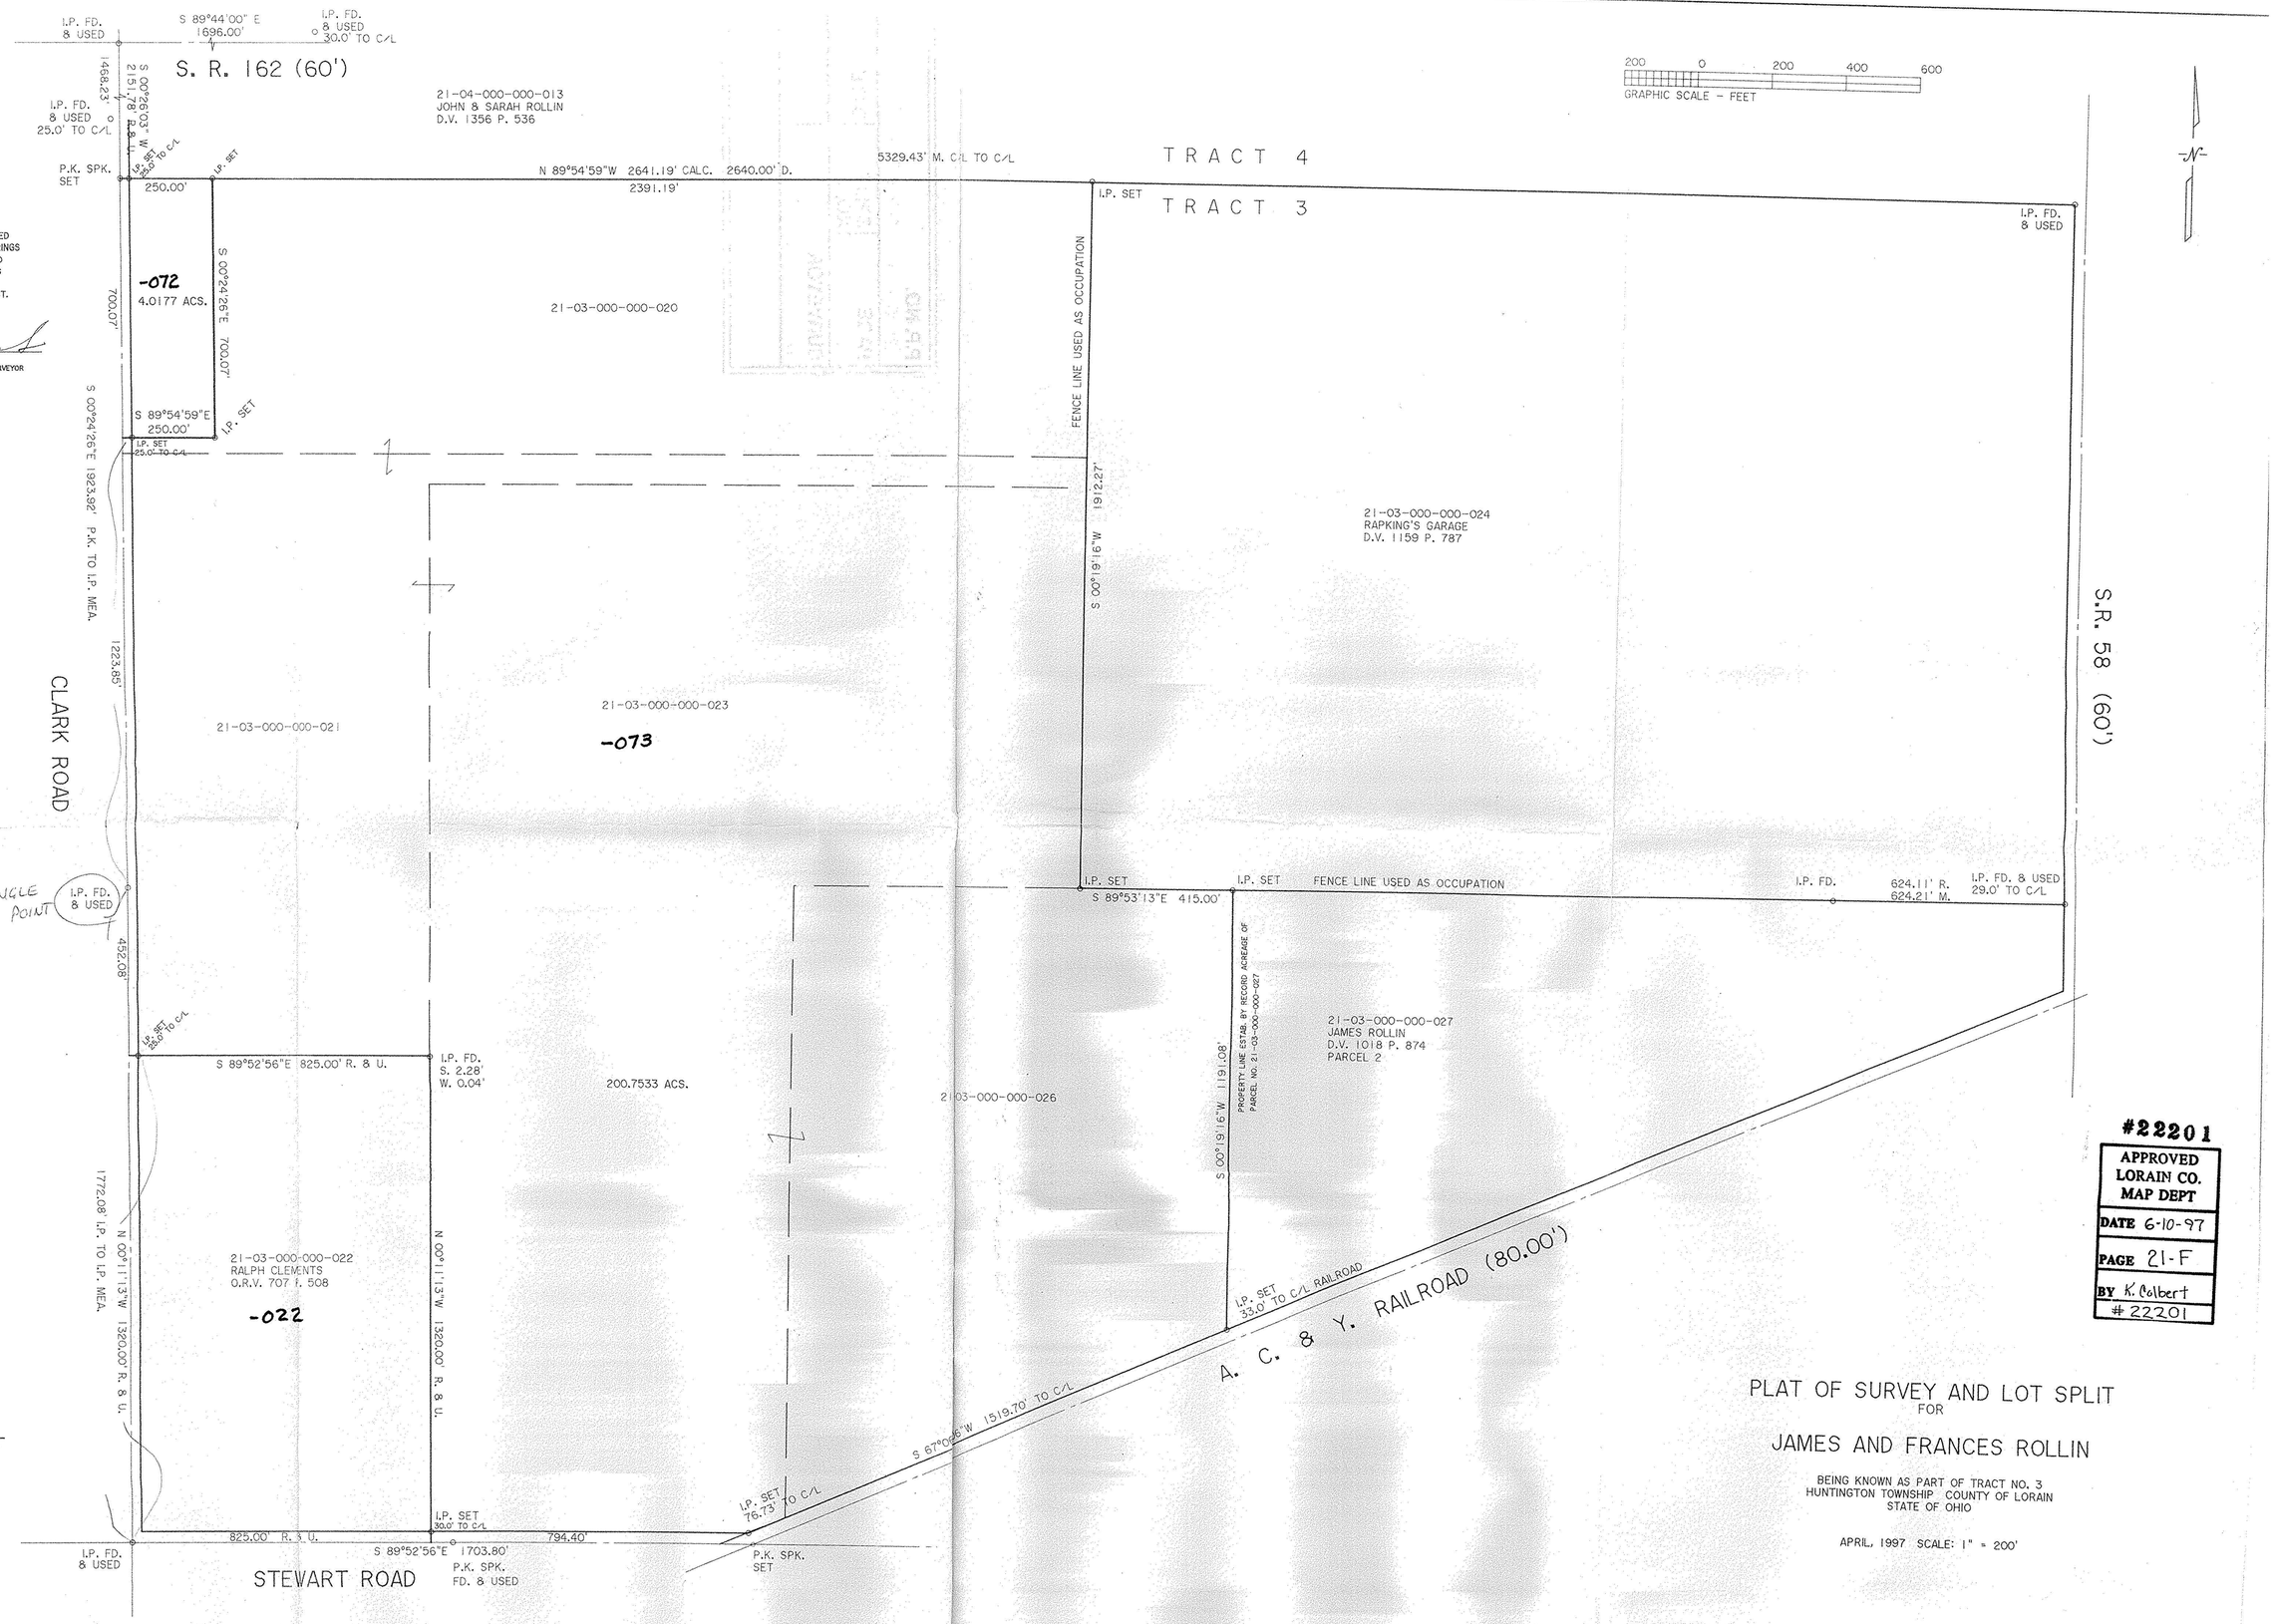

#22201

APPROVED
LORAIN CO.
MAP DEPT
DATE 6-10-97
PAGE 21-F
BY K. Colbert
#22201

PLAT OF SURVEY AND LOT SPLIT
FOR
JAMES AND FRANCES ROLLIN

BEING KNOWN AS PART OF TRACT NO. 3
HUNTINGTON TOWNSHIP COUNTY OF LORAIN
STATE OF OHIO

APRIL, 1997 SCALE: 1" = 200'

THOMAS SIMON & ASSOCIATES, INC.
PROFESSIONAL LAND SURVEYORS
28901 CLEMENS ROAD
SUITE 119
WESTLAKE, OHIO 44145
(216) 871-1391
FAX (216) 871-7335