MAP OF SURVEY AND LOT SPLIT

PREPARED FOR

LAURA L. BRADDOCK

SITUATED IN THE TOWNSHIP OF HUNTINGTON, COUNTY OF LORAIN, STATE OF OHIO
AND BEING KNOWN AS PART OF ORIGINAL HUNTINGTON TOWNSHIP TRACT 3

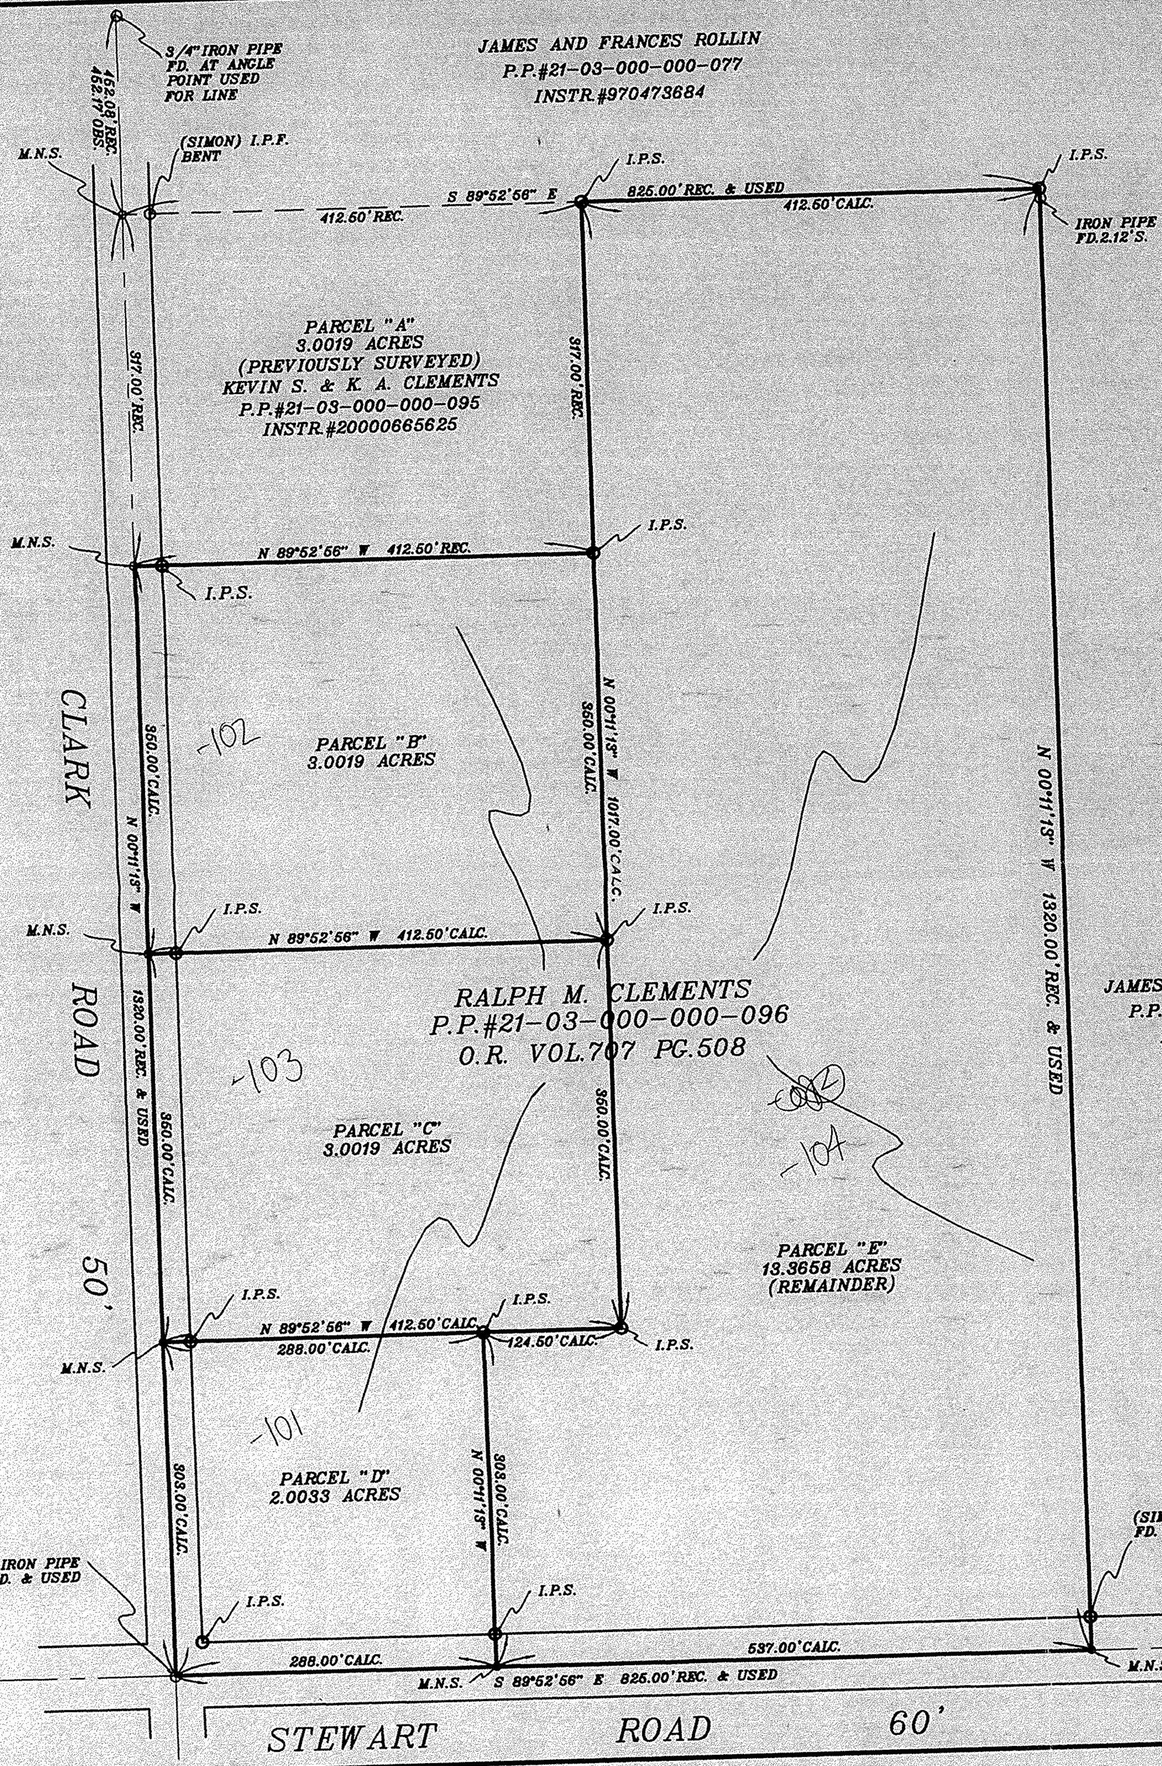

100' 0' 100' 200'

SCALE: 1" = 100'

JAMES AND FRANCES ROLLIN
P.P.#21-03-000-000-077
INSTR.#970473684

№ 01407
APPROVED
LORAIN CO.
MAP DEPT
DATE 7-11-03
PAGE 21-E
BY JHatfield
03-01407

SURVEYOR'S STATEMENT

DISTANCE ARE EXPRESSED IN FEET AND DECIMAL PARTS THEREOF. BEARINGS ARE TO AN ASSUMED MERIDIAN AND ARE USED TO INDICATE ANGLES ONLY.
PERMANENT MONUMENTS WERE FOUND OR SET AS INDICATED HEREON.
—o— I.P.S. INDICATES A 5/8" IRON PIN WITH IDENTIFICATION CAP SET.
—o— M.N.S. INDICATES A MAGNETIC NAIL SET.
ALL OF WHICH I DECLARE TO BE CORRECT TO THE BEST OF MY ABILITIES AND BELIEF.

Thomas M. Snezek — 2-13-03

THOMAS M. SNEZEK, R.L.S. #7051 — DATE

STATE OF OHIO
THOMAS M. SNEZEK S-7051
SURVEYOR

PROJECT #0213 2/12/03