MAP OF SURVEY AND LOT SPLIT

PREPARED FOR

ROLLIN HOG AND GRAIN FARMS

SITUATED IN THE TOWNSHIP OF HUNTINGTON, COUNTY OF LORAIN, STATE OF OHIO AND
BEING KNOWN AS PART OF ORIGINAL HUNTINGTON TOWNSHIP LOTS 12 AND 13 IN TRACT 5

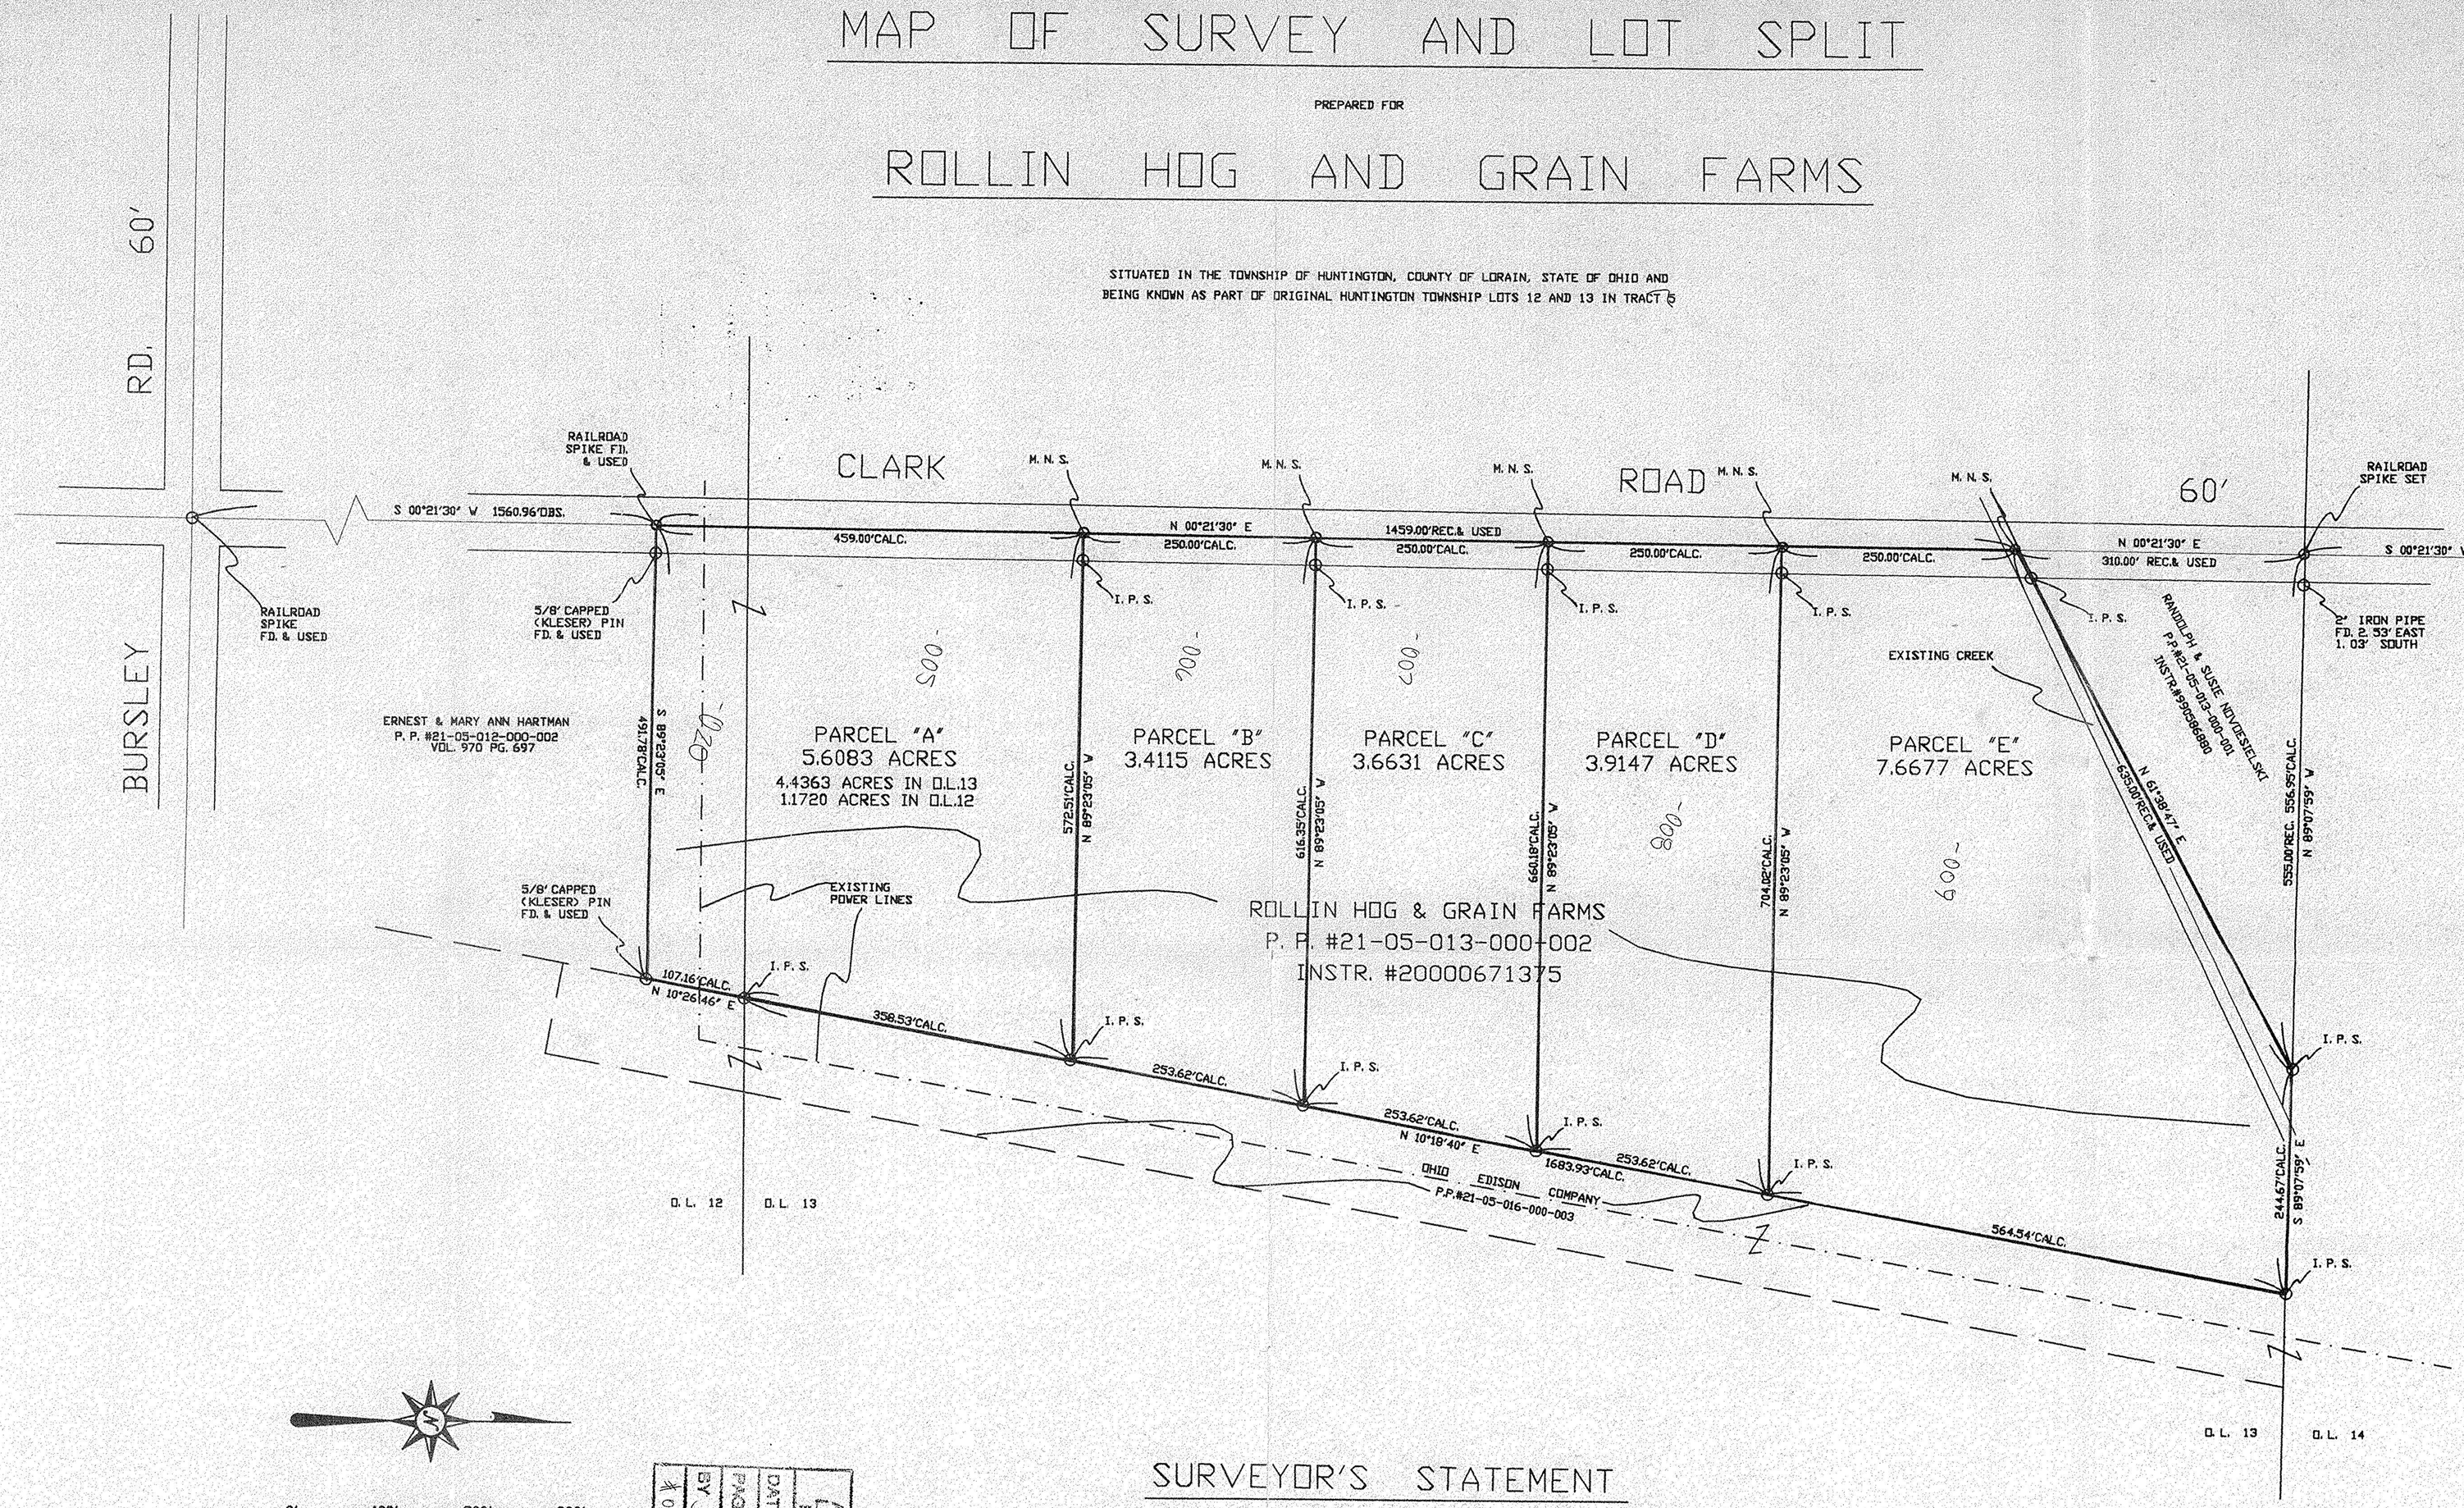

0' 100' 200' 300'

SCALE: 1" = 100'

APPROVED
LORAIN CO.
MAP DEPT.
DATE 12-7-01
PAGE 21-B
BY JHatfield
01-00933

M00933

SURVEYOR'S STATEMENT

DISTANCES ARE EXPRESSED IN FEET AND DECIMAL PARTS THEREOF. BEARING AR TO AN ASSUMED MERIDIAN AND ARE USED TO INDICATE ANGLES ONLY. PERMANENT MONUMENTS WERE FOUND OR SET AS INDICATED HEREON. —⊟— I.P.S. INDICATES A 5/8" IRON PIN WITH IDENTIFICATION CAP SET. —●— M.N.S. INDICATES A MAGNETIC NAIL SET. ALL OF WHICH I DECLARE TO BE CORRECT TO THE BEST OF MY ABILITIES AND BELIEF.

THOMAS M. SNEZEK, R.L.S. 7051

11-16-01
DATE

STATE OF OHIO
THOMAS M. SNEZEK
S-7051
SURVEYOR

PROJECT #0125 11/16/01