SURVEY MAP
OF
7.5351 ACRES
OF PART OF
ORIGINAL AVON TOWNSHIP SECTION NO. 17
NOW IN THE
CITY OF AVON LAKE
LORAIN COUNTY, OHIO
MADE FOR AND AT THE INSTANCE OF

RANGEMAX PROPERTIES LLC

BY
THE HENRY G. REITZ ENGINEERING COMPANY
4214 ROCKY RIVER DR., CLEVELAND, OH. 44135
PHONE: (216) 251-3033 FAX: (216) 251-5149

BY: VICE PRESIDENT
JAMES T. SAYLER, OHIO REG. SURV. NO. S-7425
SCALE: 1" = 100'
FEB., 2003

STATE OF OHIO — JAMES T. SAYLER S-7425 — REGISTERED PROFESSIONAL SURVEYOR

LEGEND:

- DENOTES EXISTING SANITARY SEWER
- DENOTES EXISTING STORM SEWER
- DENOTES EXISTING WATER MAIN
- 5/8" CAPPED (REITZ ENG.) IRON PIN SET

ZONING CLASSIFICATION: R-1 : SINGLE FAMILY

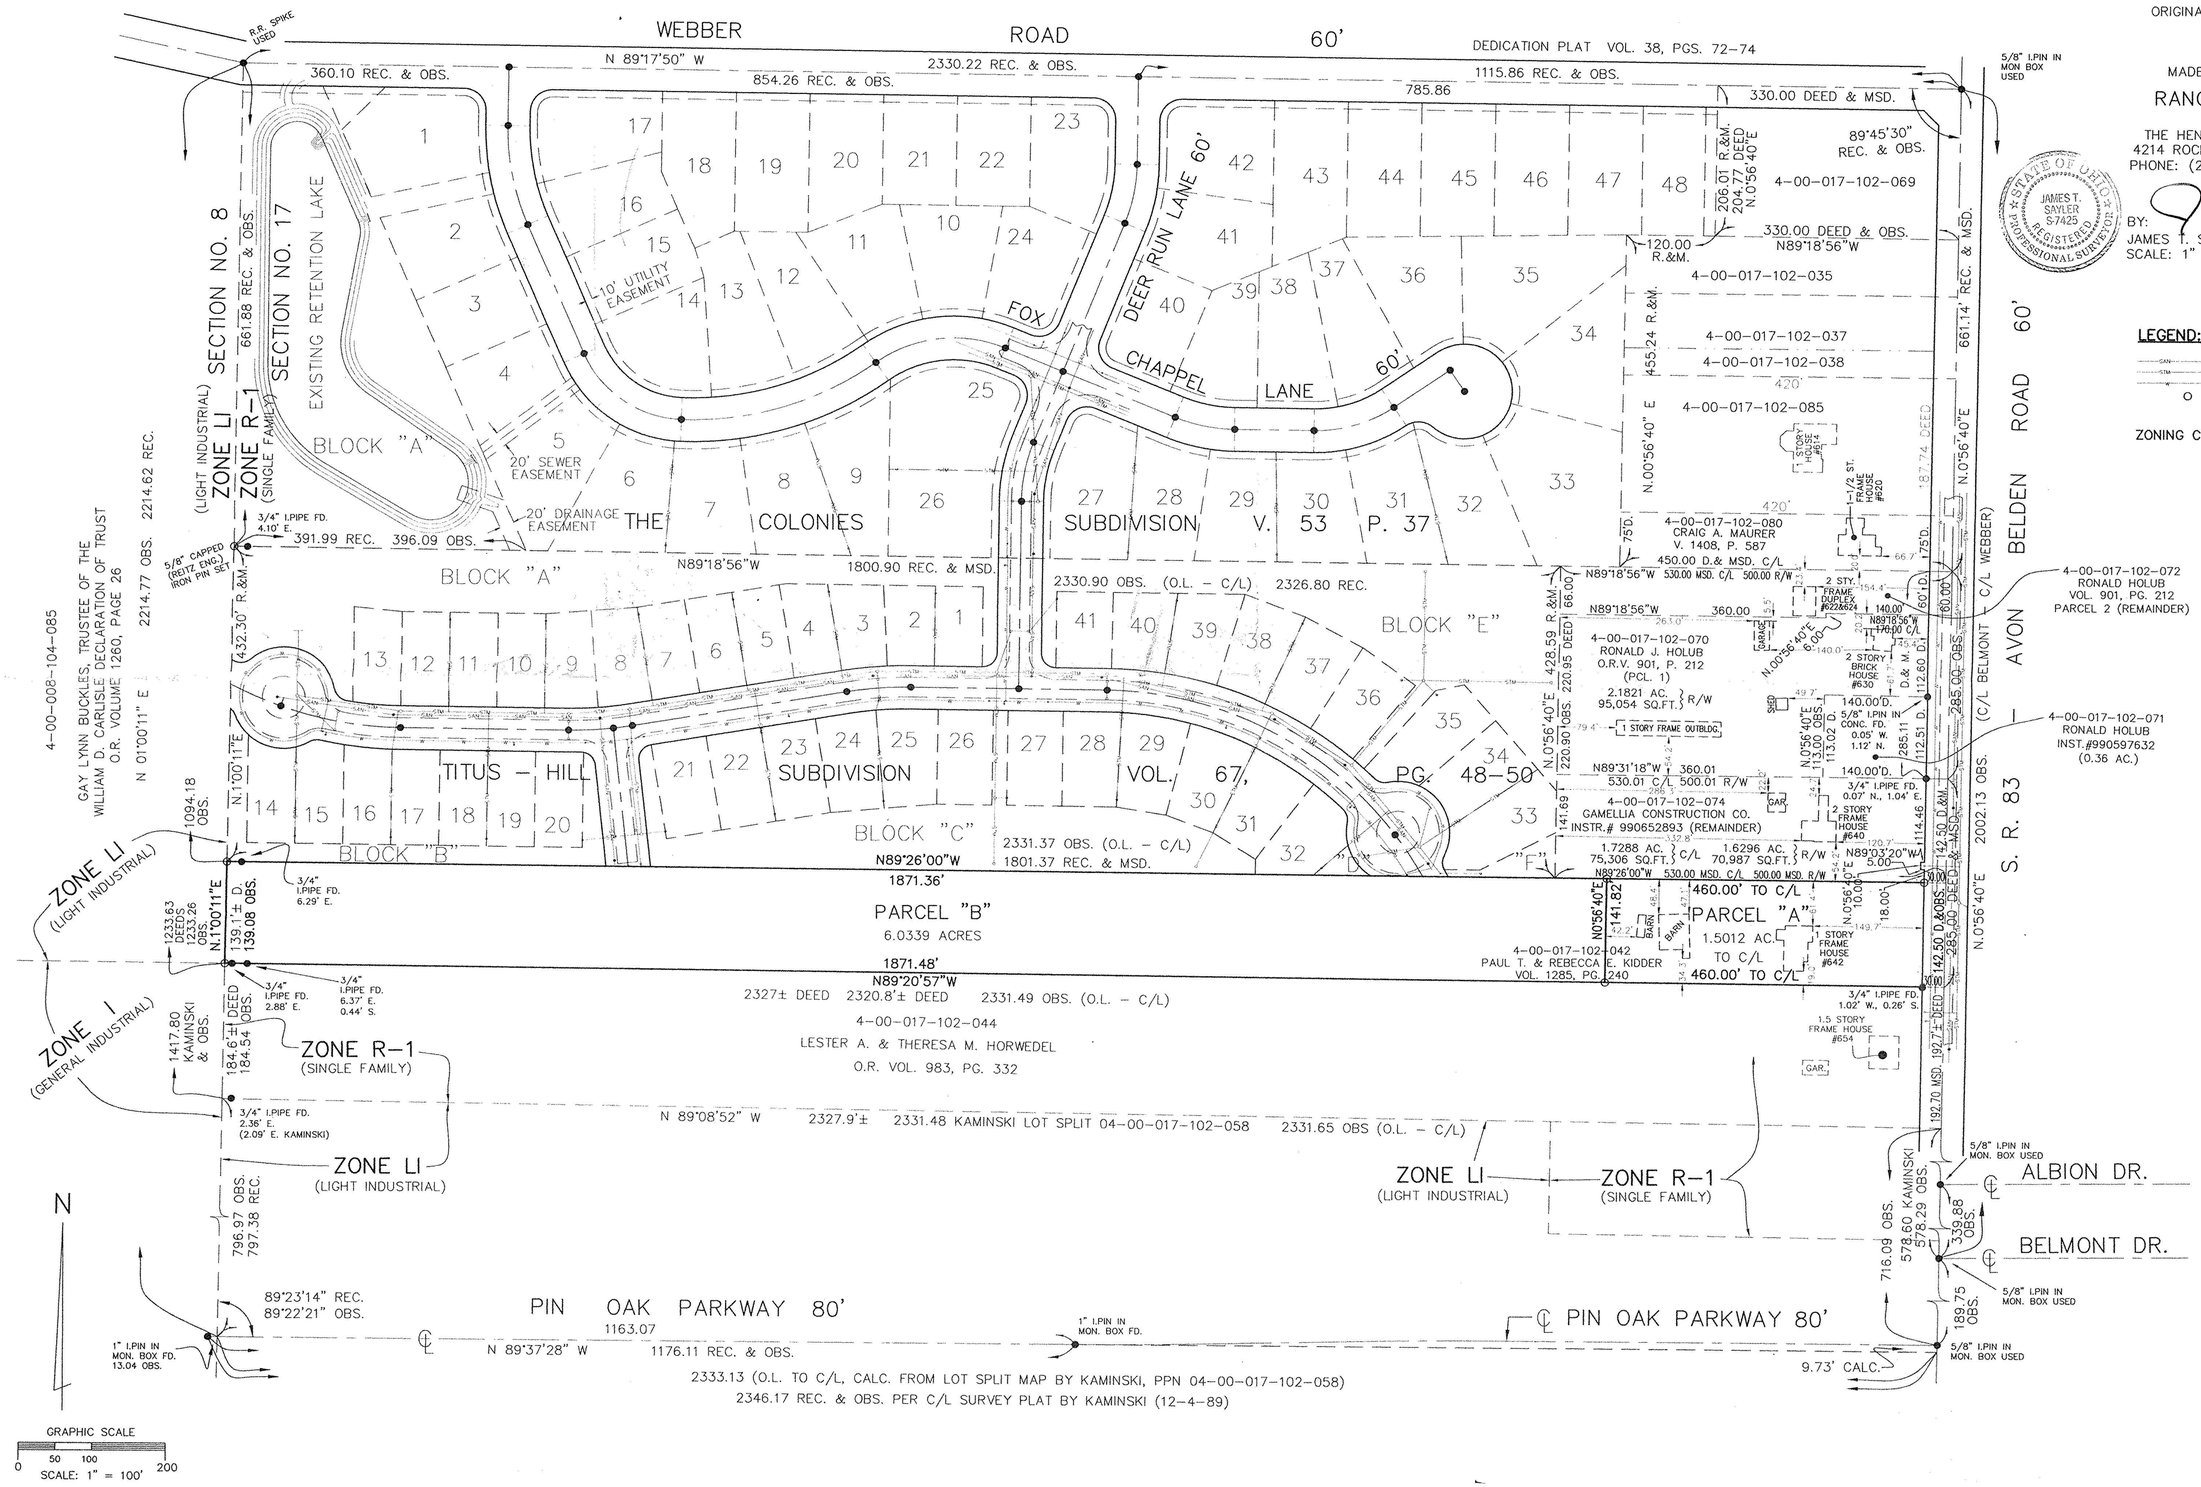

APPROVED
LORAIN CO.
MAP DEPT
DATE 7/25/03
PAGE 4-0017B
BY D. Holland
#01421