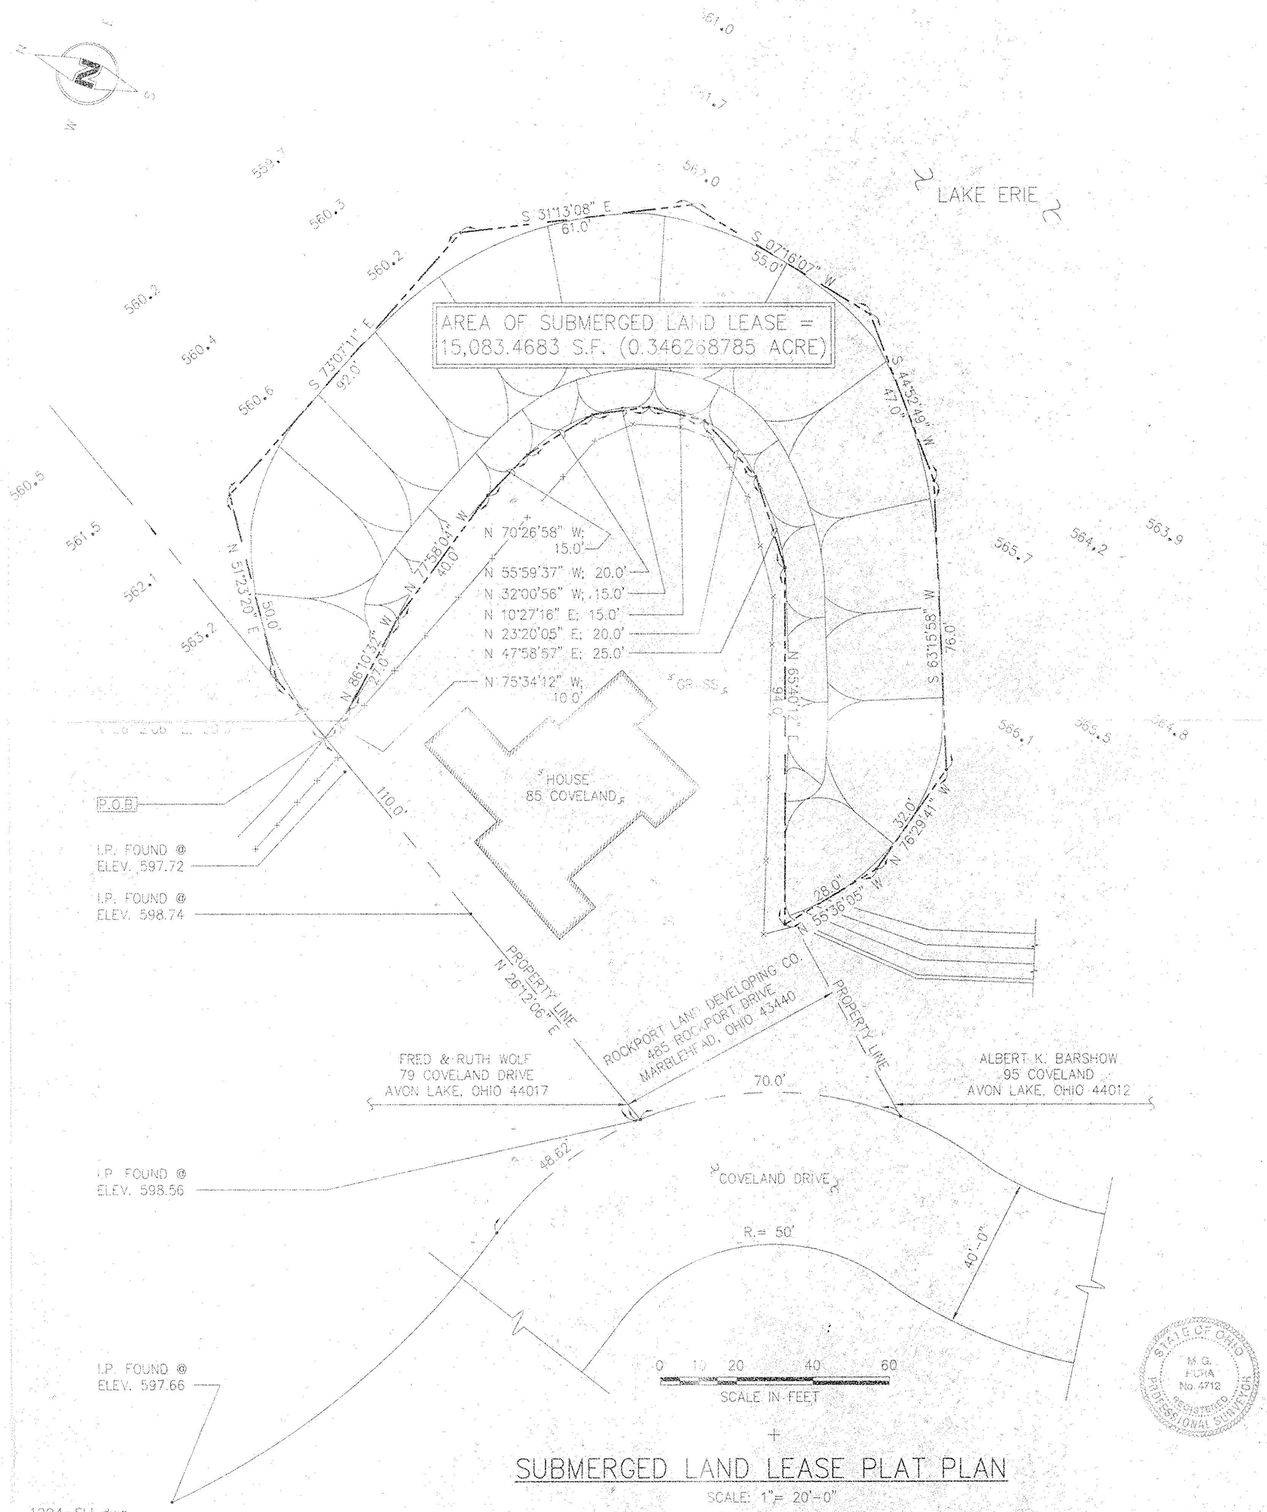

00792

APPROVED
LORAIN CO.
MAP DEPT

DATE 6-22-01

PAGE 4-00-019-C

BY JHATFIELD

#01-00792

SUBMERGED LAND LEASE PLAT PLAN

SCALE: 1"= 20'-0"

MATRIX ENGINEERING, INC.

16817 MADISON AVE. LAKEWOOD, OHIO 44107

DATE: 12-08-99	SCALE: 1" = 20'	APPROVED BY: J.S.M.	DRAWN BY: O.C.J.

NEW STONE REVETMENT AT
85 COVELAND, AVON LAKE, OHIO

DRAWING TITLE: SUBMERGED LAND LEASE PLAT PLAN

DRAWING NUMBER: 1294-SLL

JOHN MATRICARDI, MATRIX ENGINEERING 12/6/99 12:14 PM 1294-SLL.dwg