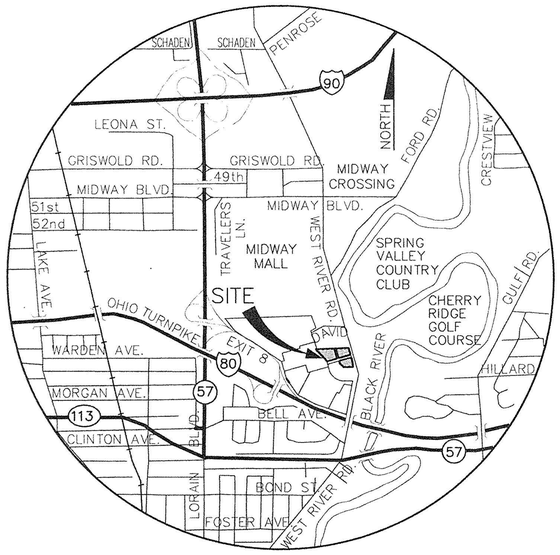

SITE LOCATOR MAP

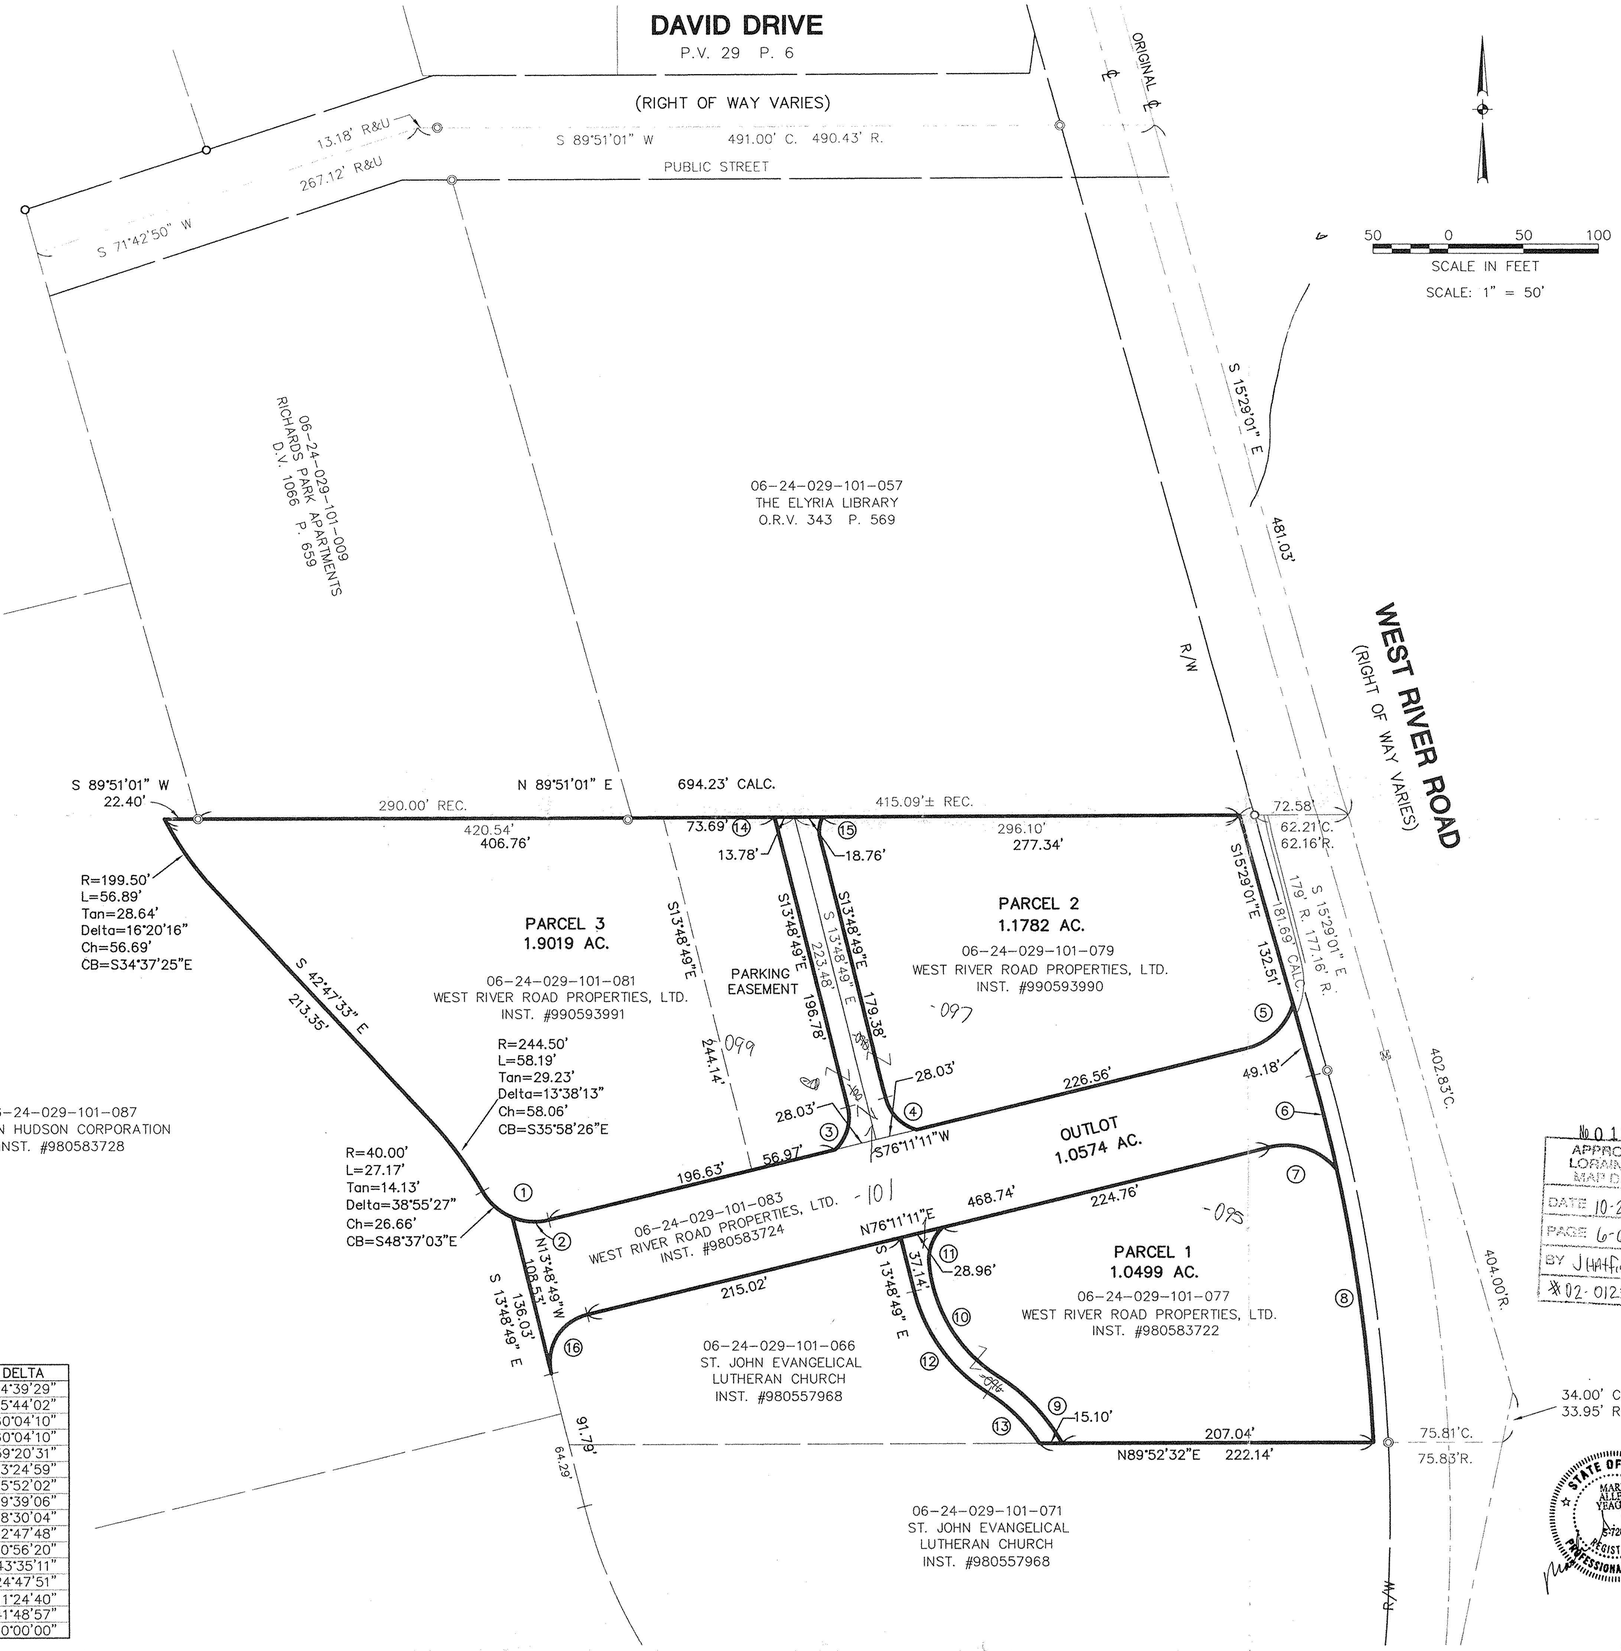

CURVE TABLE

CURVE	RADIUS	LENGTH	TANGENT	CHORD	BEARING	DELTA
1	40.00'	52.12'	30.50'	48.51'	N 66°29'05" W	74°39'29"
2	40.00'	24.95'	12.89'	24.54'	S 85°56'48" E	35°44'02"
3	30.00'	31.45'	17.34'	30.03'	N 16°13'16" E	60°04'10"
4	30.00'	31.45'	17.34'	30.03'	S 43°50'54" E	60°04'10"
5	43.00'	44.54'	24.50'	42.57'	S 46°30'56" W	59°20'31"
6	1095.92'	65.35'	32.68'	65.34'	S 13°46'33" E	03°24'59"
7	43.00'	49.43'	27.85'	46.76'	S 70°52'48" E	65°52'02"
8	1095.92'	184.61'	92.53'	184.40'	S 07°14'30" E	09°39'06"
9	125.50'	62.43'	31.87'	61.79'	S 43°08'58" E	28°30'04"
10	99.50'	91.69'	49.39'	88.48'	S 31°00'06" E	52°47'48"
11	30.00'	26.67'	14.29'	25.80'	S 20°51'58" W	50°56'20"
12	112.50'	85.58'	44.98'	83.53'	S 35°36'25" E	43°35'11"
13	112.50'	48.69'	24.73'	48.31'	S 45°00'05" E	24°47'51"
14	20.00'	3.98'	2.00'	3.98'	S 19°31'09" E	11°24'40"
15	20.50'	14.96'	7.83'	14.63'	N 07°05'40" E	41°48'57"
16	33.00'	51.84'	33.00'	46.67'	S 31°11'15" W	90°00'00"

№ 01231
APPROVED
LORAIN CO.
MAP DEPT
DATE 10-22-02
PAGE 6-65
BY J Hatfield
№ 02-0123j

STATE OF OHIO
MARK ALLEN YEAGER
S-7289
REGISTERED
PROFESSIONAL SURVEYOR

REVISIONS			
DESCRIPTION	DATE	BY	
ADDED PARKING EASEMENT	1-11-00	AMK	

DATE: 12-01-99
DRAWN BY: AMK
CH'D BY:
DWG. NAME: 1-SPLIT01
PATH: R:\95326S14\LDOT
F.B.

424 Middle Avenue
P.O. Box 569
Elyria, Ohio 44036
Phone (440) 392-6317
Fax (440) 284-0623
mailboom@ksassoc.com
www.ksassoc.com
KS ASSOCIATES

SURVEY MAP
MIDWAY MARKET SQUARE

PART OF ORIGINAL ELYRIA TOWNSHIP LOT NO. 29
WEST OF BLACK RIVER
CITY OF ELYRIA COUNTY OF LORAIN STATE OF OHIO

SHEET 1 OF 1

JOB NO. 95326-S14