SURVEY FOR: JACKIE GRAFF
BLACK RIVER TOWNSHIP, COUNTY OF LORAIN, STATE OF OHIO
PART OF ORIGINAL BLACK RIVER TOWNSHIP LOT 2, TRACT NO. 3

BASIS OF BEARINGS:

BEARINGS ARE BASED ON THE CENTERLINE OF OLD LAKE ROAD (N 34°40'00" E) PER VOL. 1362, PG. 510 OF LORAIN COUNTY RECORDS.

LEGEND

- ● SURVEY MARKER SET WITH CAP STAMPED "McCARTNEY & ASSOC." (5/8" DIA. x 30" LONG).
- ○ SURVEY MARKER FOUND
- ▲ R.R. SPIKE SET
- △ R.R. SPIKE FOUND
- ■ P.K. SPIKE SET
- □ P.K. SPIKE FOUND

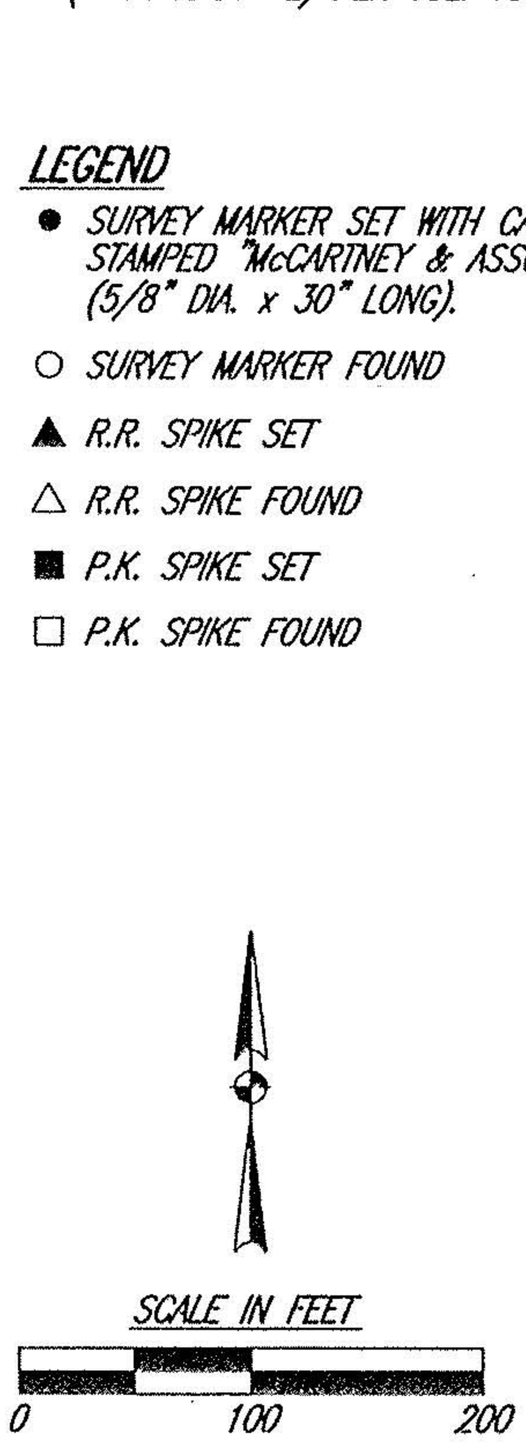

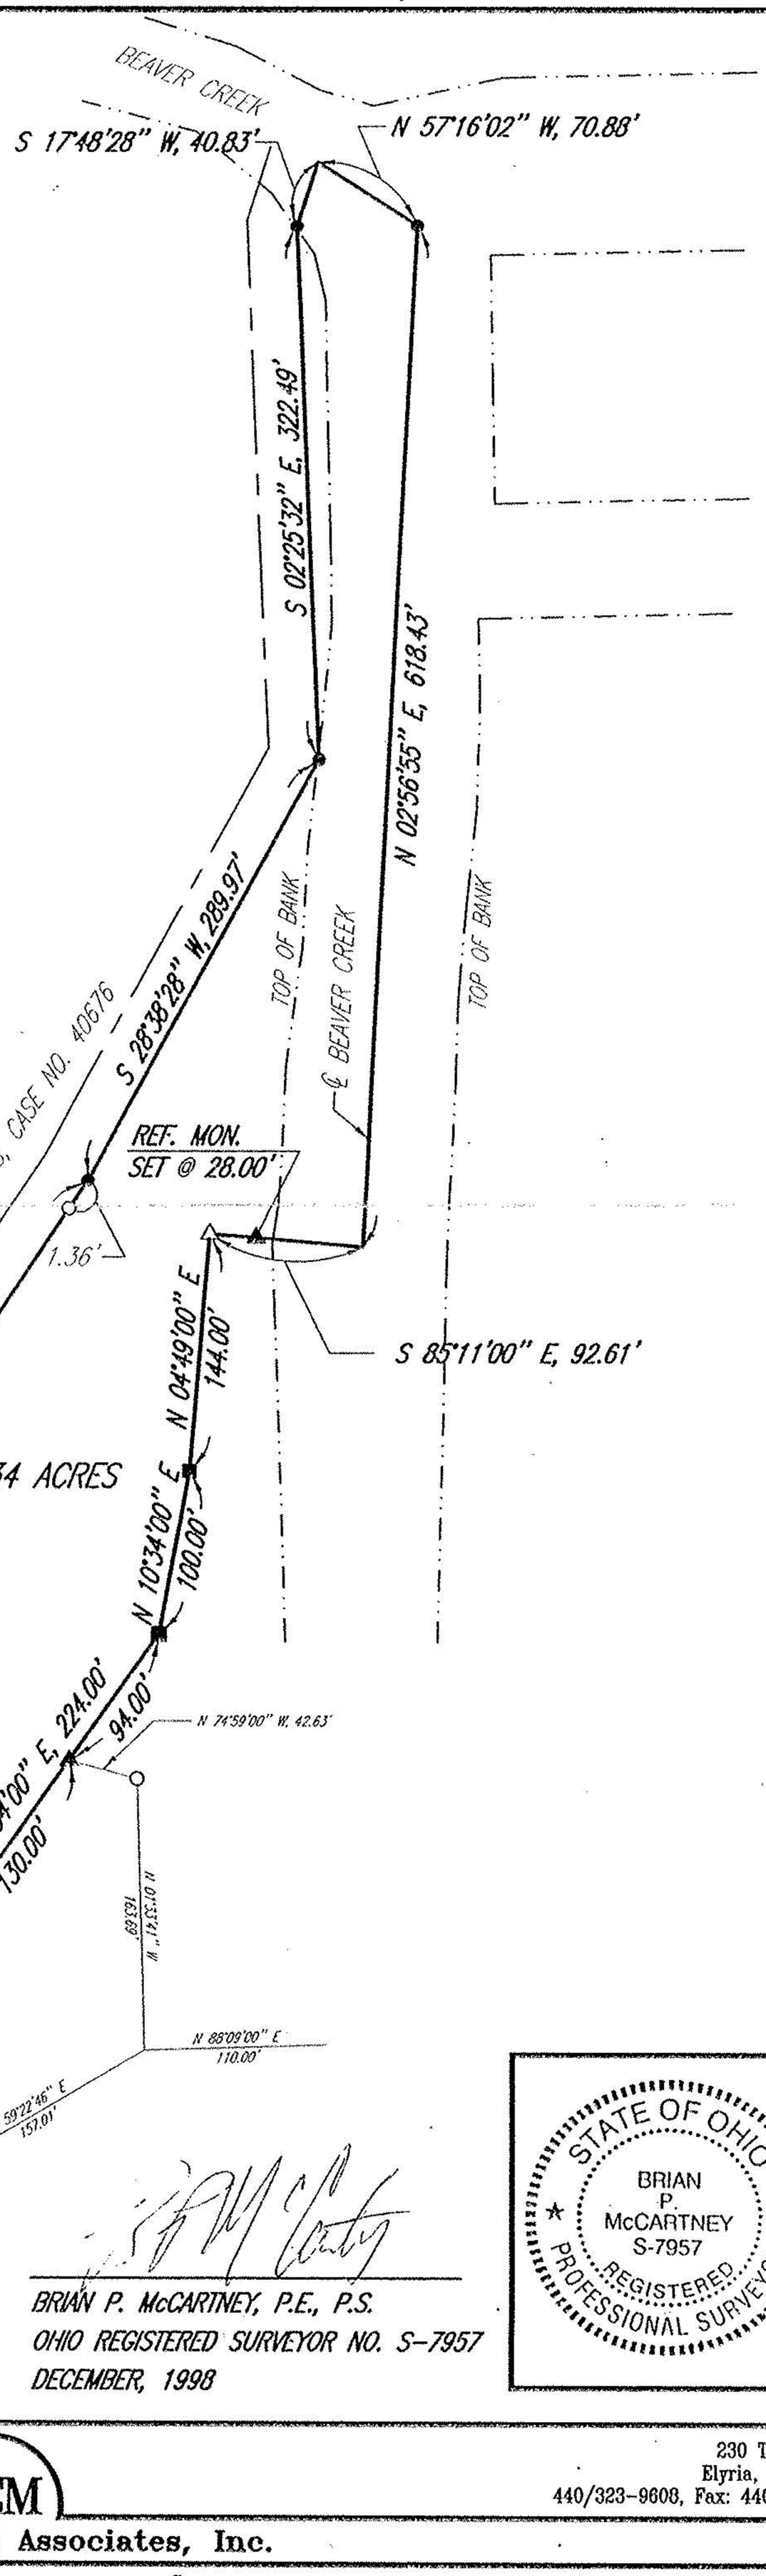

BRIAN P. McCARTNEY, P.E., P.S.
OHIO REGISTERED SURVEYOR NO. S-7957
DECEMBER, 1998

STATE OF OHIO
BRIAN P. McCARTNEY S-7957
REGISTERED PROFESSIONAL SURVEYOR

52 N. Diamond Street
Mansfield, Ohio 44902
419/525-0093, Fax: 419/525-0635

230 Third Street
Elyria, Ohio 44035
440/323-9608, Fax: 440/323-3644

KEM
K.E. McCartney & Associates, Inc.
Engineers • Planners • Surveyors