PLAT OF BOUNDARY SURVEY

JOE SCHILL

PARTS OF ORIGINAL LOT TWENTY-FOUR (24)
VILLAGE OF SHEFFIELD, LORAIN COUNTY, OHIO

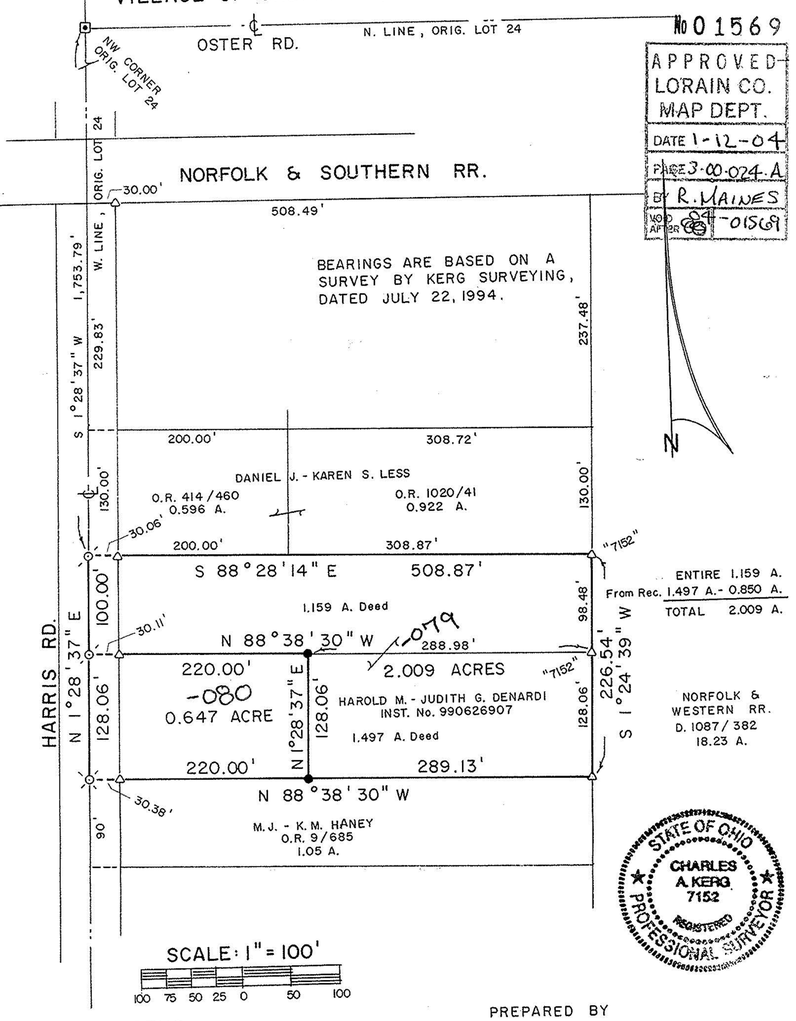

No 01569

APPROVED
LORAIN CO.
MAP DEPT.
DATE 1-12-04
PARCEL 3-00-024-A
BY R. MAINES
NOT AFFECTED

SCALE: 1" = 100'

100 75 50 25 0 50 100

STATE OF OHIO
CHARLES A. KERG
7152
REGISTERED
PROFESSIONAL SURVEYOR

LEGEND

- IRON PIN MONUMENT FOUND
- RAILROAD SPIKE FOUND
- SURVEY NAIL FOUND
- △ IRON PIN FOUND
- ● 5/8" IRON PIN SET WITH CAP STAMPED "C.KERG, RLS 7152"

PREPARED BY
KERG SURVEYING

Charles A. Kerg

CHARLES A. KERG
REGISTERED OHIO SURVEYOR NO. 7152
DATE: NOVEMBER 16, 1999

PLAT OF BOUNDARY SURVEY

JOE SCHILL

PARTS OF ORIGINAL LOT TWENTY-FOUR (24)
VILLAGE OF SHEFFIELD, LORAIN COUNTY, OHIO

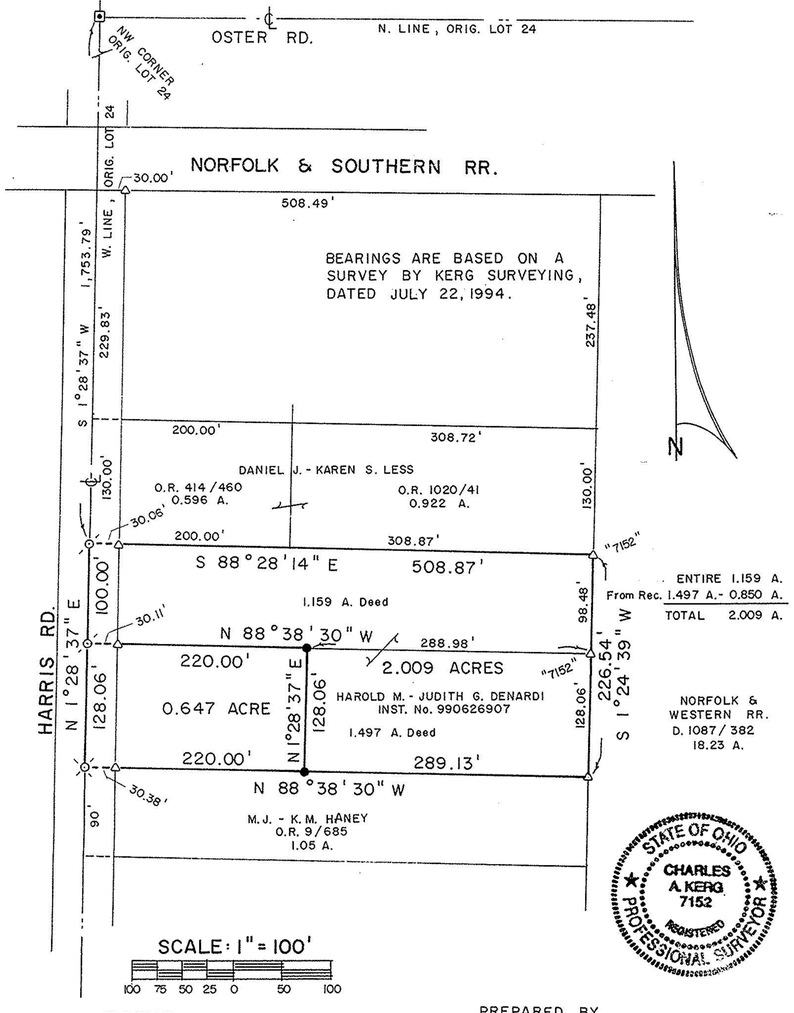

SCALE: 1" = 100'

100 75 50 25 0 50 100

STATE OF OHIO
CHARLES A. KERG
7152
REGISTERED
PROFESSIONAL SURVEYOR

LEGEND

- IRON PIN MONUMENT FOUND
- RAILROAD SPIKE FOUND
- SURVEY NAIL FOUND
- △ IRON PIN FOUND
- ● 5/8" IRON PIN SET WITH CAP STAMPED "C.KERG, RLS 7152"

PREPARED BY
KERG SURVEYING

Charles A. Kerg

CHARLES A. KERG
REGISTERED OHIO SURVEYOR NO. 7152
DATE: NOVEMBER 16, 1999

PLAT OF BOUNDARY SURVEY

JOE SCHILL

PARTS OF ORIGINAL LOT TWENTY-FOUR (24)
VILLAGE OF SHEFFIELD, LORAIN COUNTY, OHIO

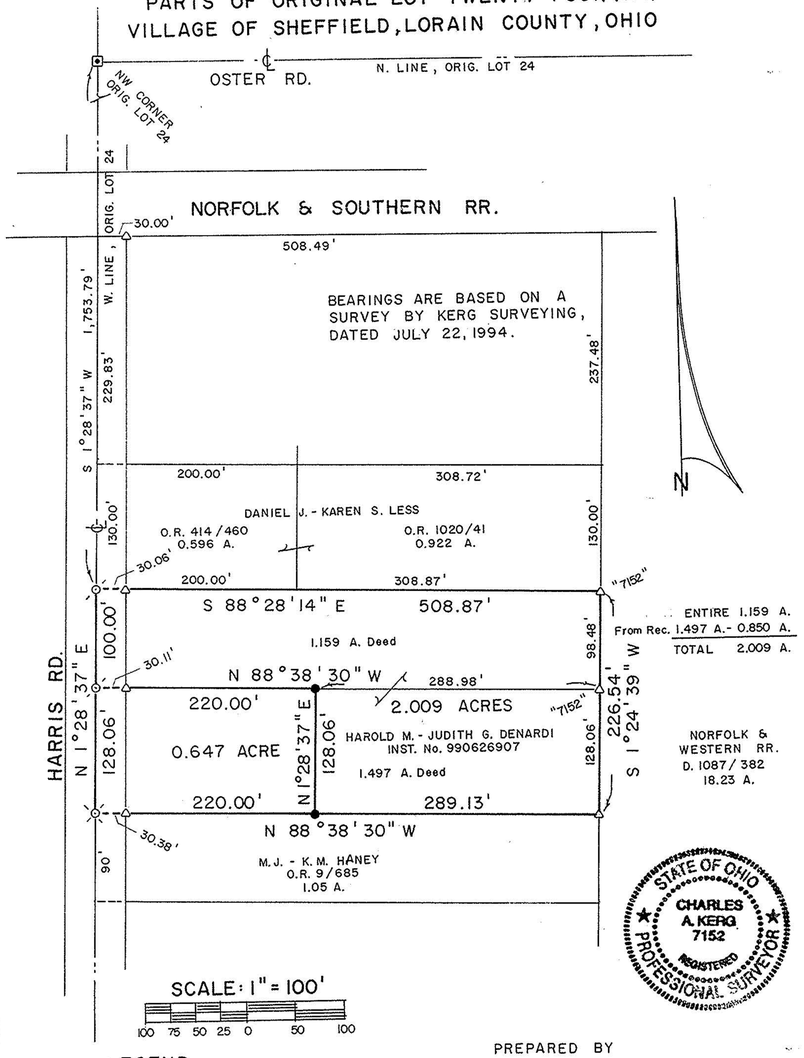

SCALE: 1" = 100'

100 75 50 25 0 50 100

STATE OF OHIO
CHARLES A. KERG
7152
REGISTERED
PROFESSIONAL SURVEYOR

LEGEND

- IRON PIN MONUMENT FOUND
- RAILROAD SPIKE FOUND
- SURVEY NAIL FOUND
- △ IRON PIN FOUND
- ● 5/8" IRON PIN SET WITH CAP STAMPED "C.KERG, RLS 7152"

PREPARED BY
KERG SURVEYING

Charles A. Kerg

CHARLES A. KERG
REGISTERED OHIO SURVEYOR NO. 7152
DATE: NOVEMBER 16, 1999