PREPARED FOR:

DAN MUNGER
6578 PITTS BLVD

CLARENCE BORNEMANN JR
6594 PITTS BLVD.

HAROLD & PATRICIA DENNIS
6610 PITTS BLVD

JOHN & KATHLEEN HEPP
6612 PITTS BLVD

PREPARED BY

HAPONEK & ASSOC INC
ENGINEERS & SURVEYORS
N RIDGEVILLE, OH.

SURVEY
OF PART OF
ORIGINAL RIDGEVILLE TWP.
LOT Nº 16

CITY OF N RIDGEVILLE COUNTY OF LORAIN
STATE OF OHIO

STATE OF OHIO
DANE A. HAPONEK
S-6211
REGISTERED SURVEYOR

DATE: JULY 1994
SCALE: 1" = 60'

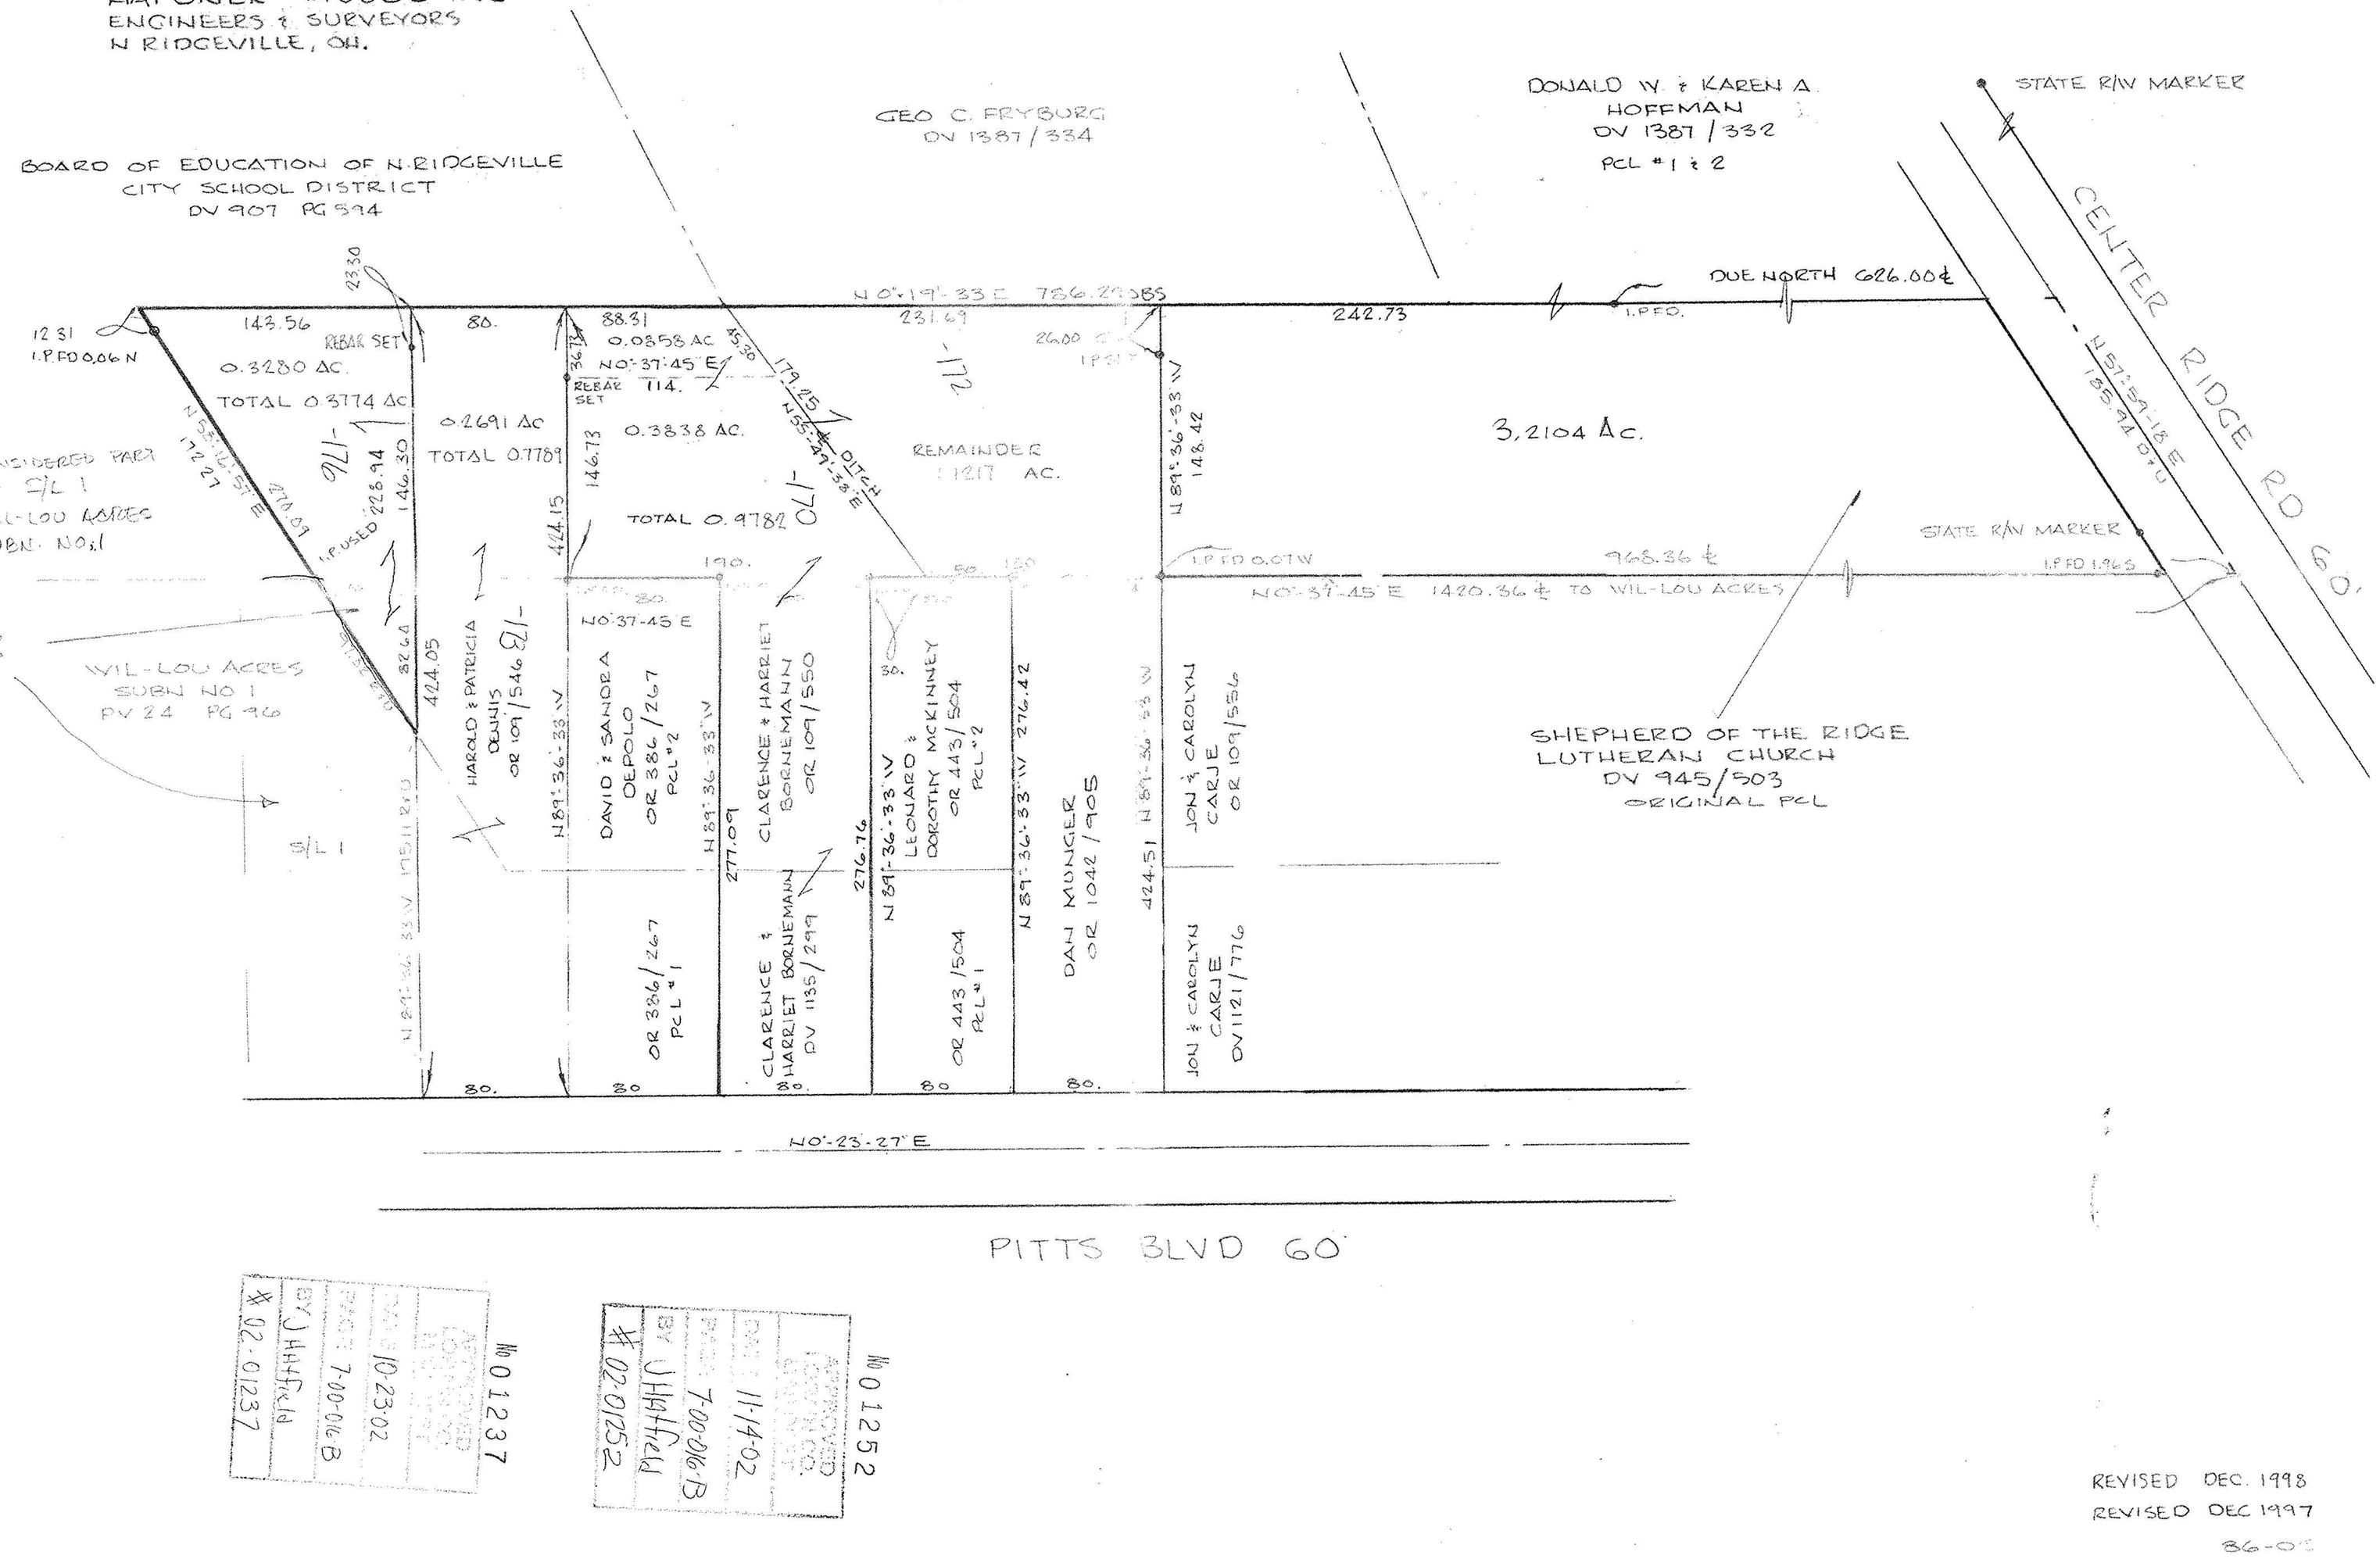

APPROVED BY CITY ENGINEER
DATE: 10-23-02
FILE: 7-006-B
BY J Hayfield
02-01237
№ 01237

APPROVED BY CITY ENGINEER
DATE: 11-4-02
FILE: 7-006-B
BY J Hayfield
02025?
№ 01252

REVISED DEC. 1998
REVISED DEC 1997
86-01?